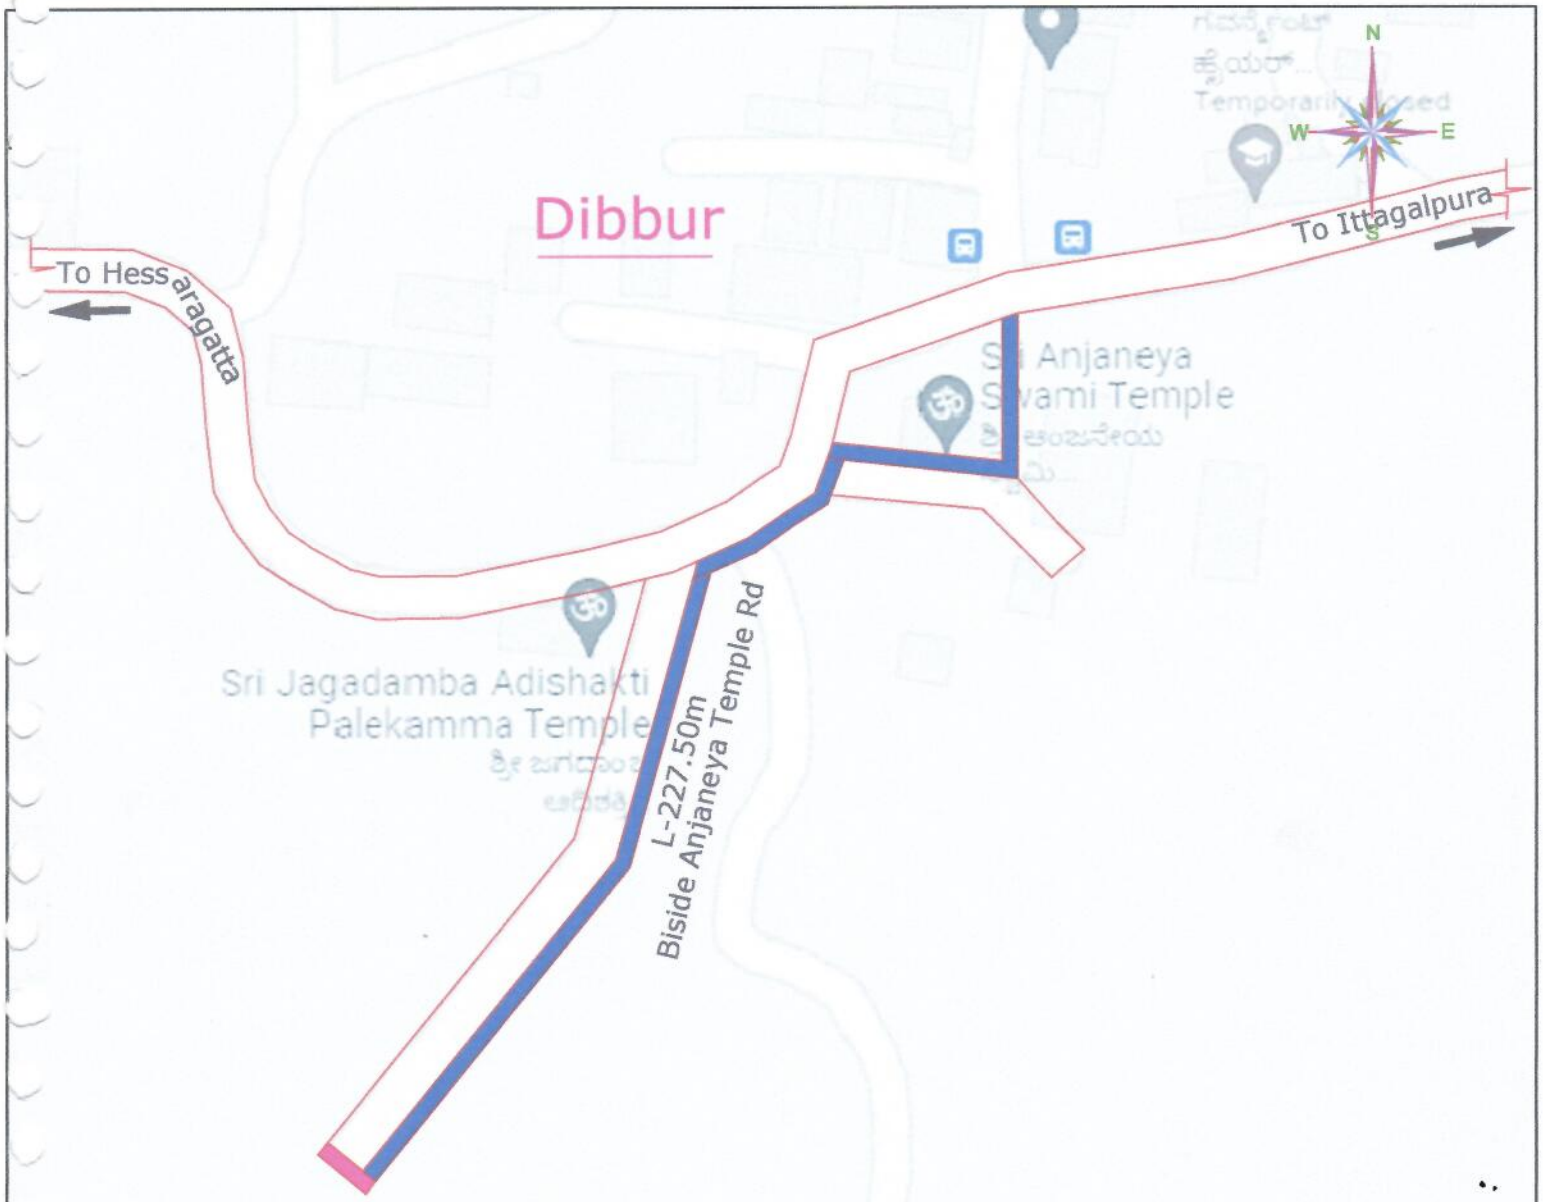

INDEX

RCC DRAIN	
CULVERT	

AE

Google

Map data ©202

CLIENT: BRUHAT BANGALORE ANAGARA PALIKE	CONSULTANT:- NEWZEN CONSULTANTS BANGALORE #304, First Floor,6th,Cross,I Gidadakonenahalli Vishwaneedam Post, BANGALORE-560 056 PH-8792620231,E-mail;newzen5761@gmail.com	Assistant Engineer	Assistant Executive Engineer	Executive Engineer	Dwg Title: PACKAGE No-06 Developments of Roads and Drains at Machohalli,Kadabagere, Gollarahatti (Kittanahalli),Singanayakanahalli Grama Panchayathi Limits and Surrounding areas of Yelahanka Assembly Constituency Under Amrutha Nagarothana Granta. Dwg no:	Scale; N.T.S Date Rev no

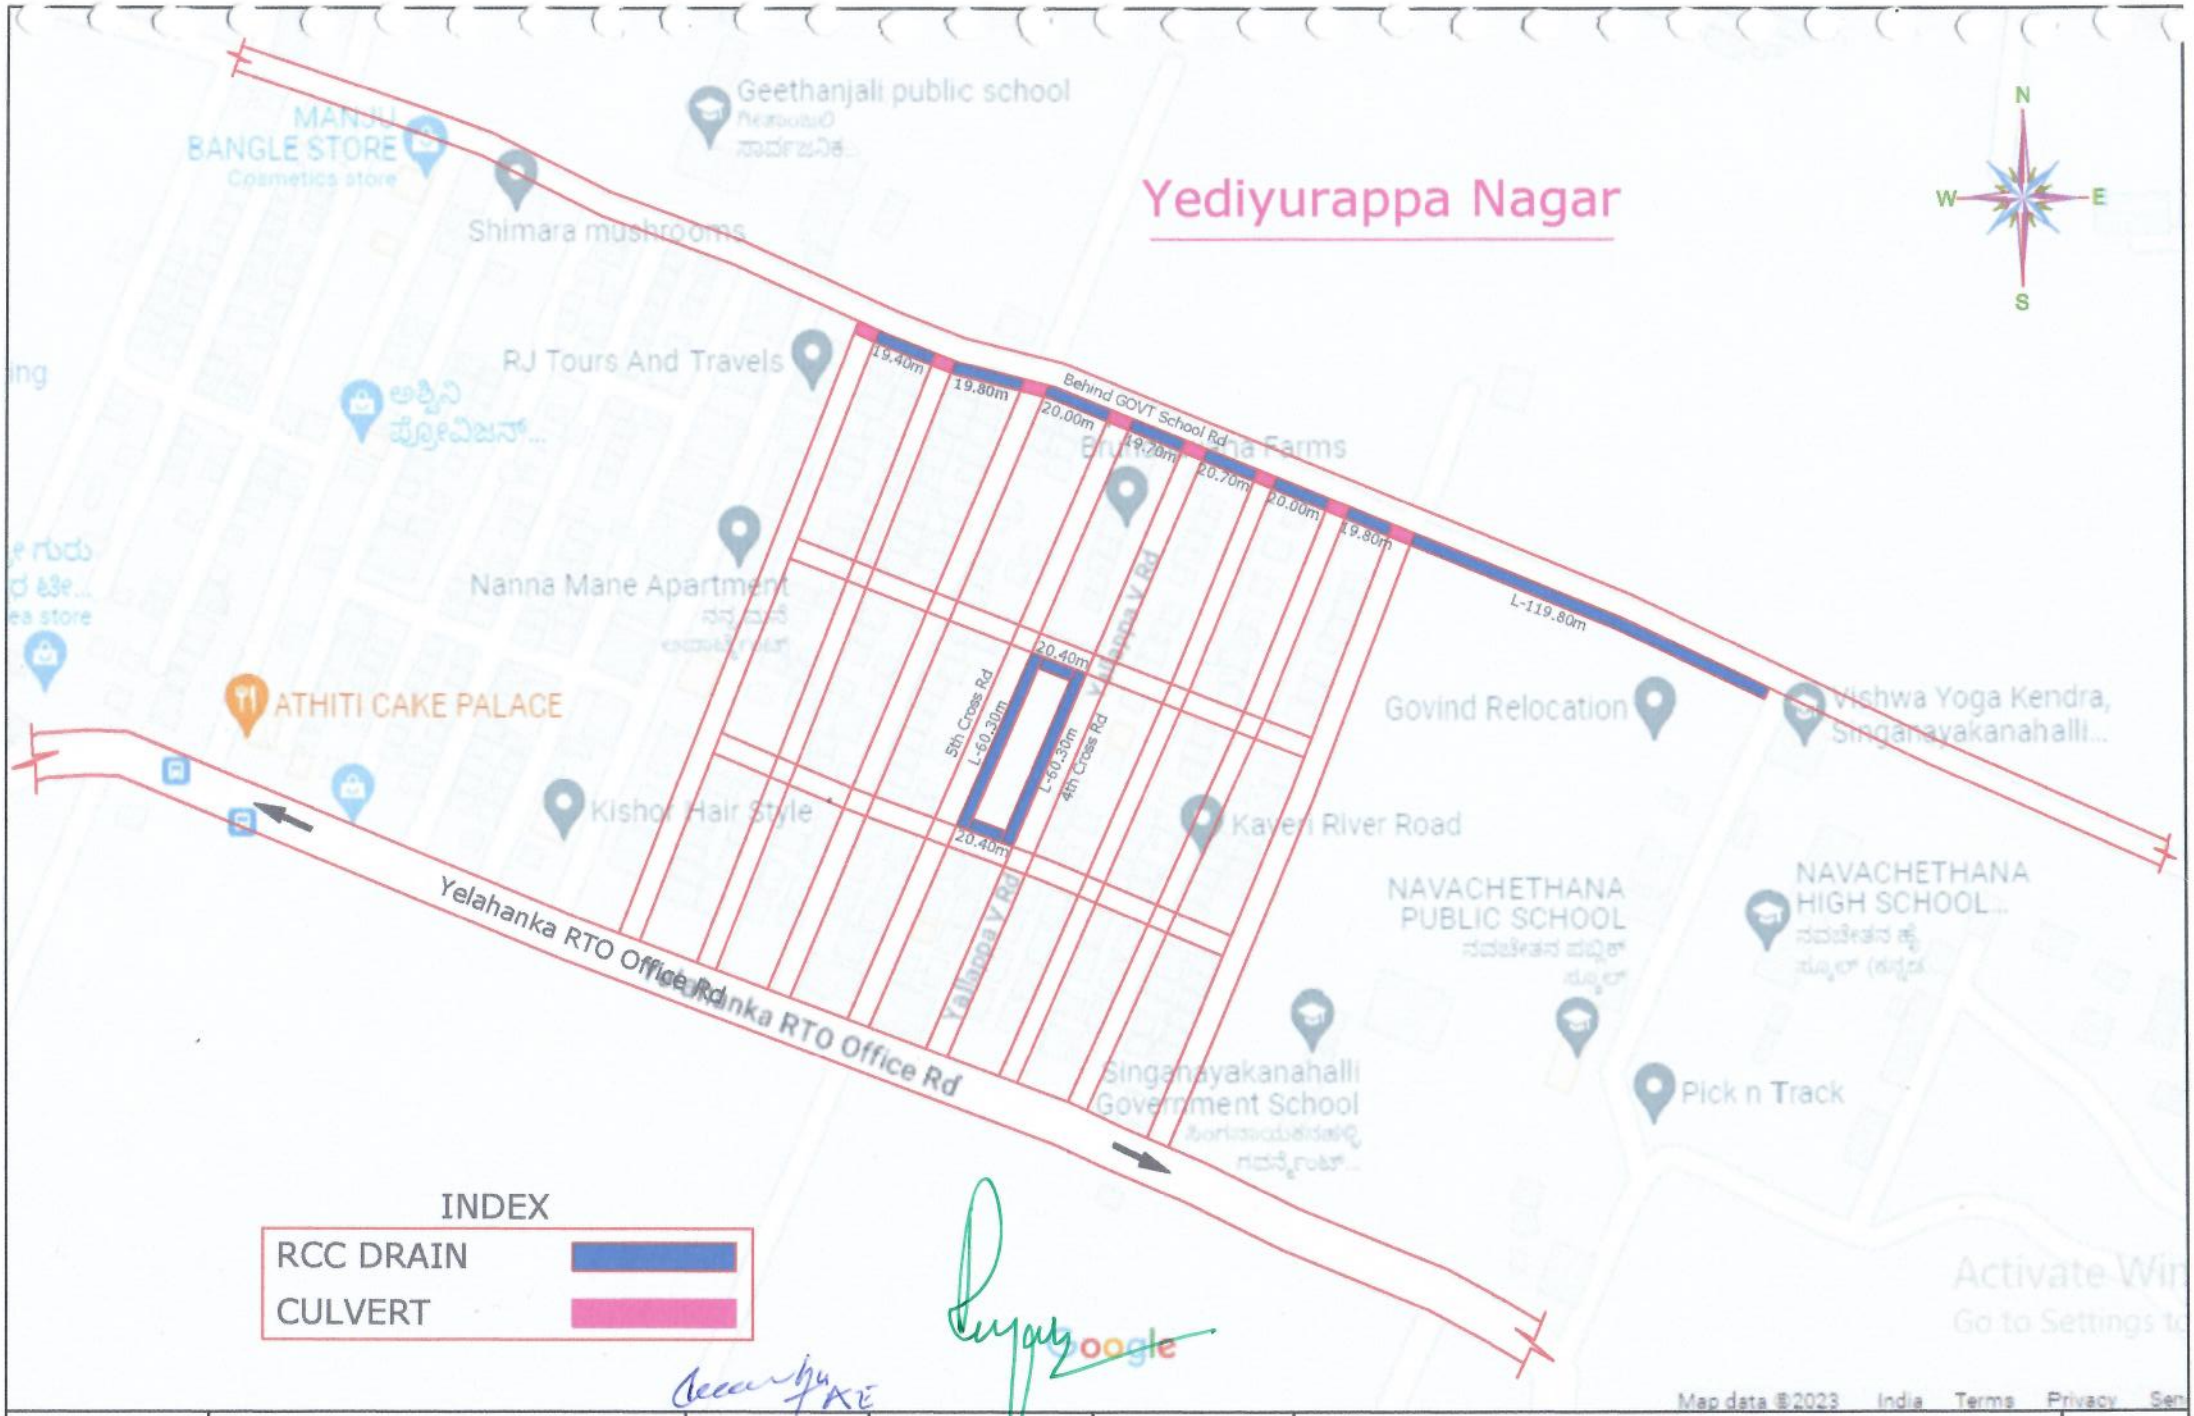

CLIENT: BRUHAT BANGALORE MAHANAGARA PALIKE	CONSULTANT:- NEWZEN CONSULTANTS BANGALORE #304, First Floor,6th,Cross,I Gidadakonenahalli Vishwaneedam Post, BANGALORE-560 056 PH-8792620231,E-mail:newzen5761@gmail.com	Assistant Engineer	Assistant Executive Engineer	Executive Engineer	Dwg Title: PACKAGE No-06 Developments of Roads and Drains at Machohalli,Kadabagere, Gollarahatti (Kittanahalli),Singanayakanahalli Grama Panchayathi Limits and Surrounding areas of Yelahanka Assembly Constituency Under Amrutha Nagarothana Granta. Dwg no:
					Scale; N.T.S Date Rev; R0

CLIENT: BRUHAT BANGALORE MAHANAGARA PALIKE	CONSULTANT:- NEWZEN CONSULTANTS BANGALORE #304, First Floor,6th,Cross,I Gidadakonenahalli Vishwaneedam Post, BANGALORE-560 056 PH-8792620231,E-mail;newzen5761@gmail.com	Assistant Engineer	Assistant Executive Engineer	Executive Engineer	Dwg Title: PACKAGE No-06 Developments of Roads and Drains at Machohalli,Kadabagere, Gollarahatti (Kittanahalli),Singanayakanahalli Grama Panchayathi Limits and Surrounding areas of Yelahanka Assembly Constituency Under Amrutha Nagarothana Granta.	Scale: N.T.S Date Dwg No: Rev: R0

plans Copy

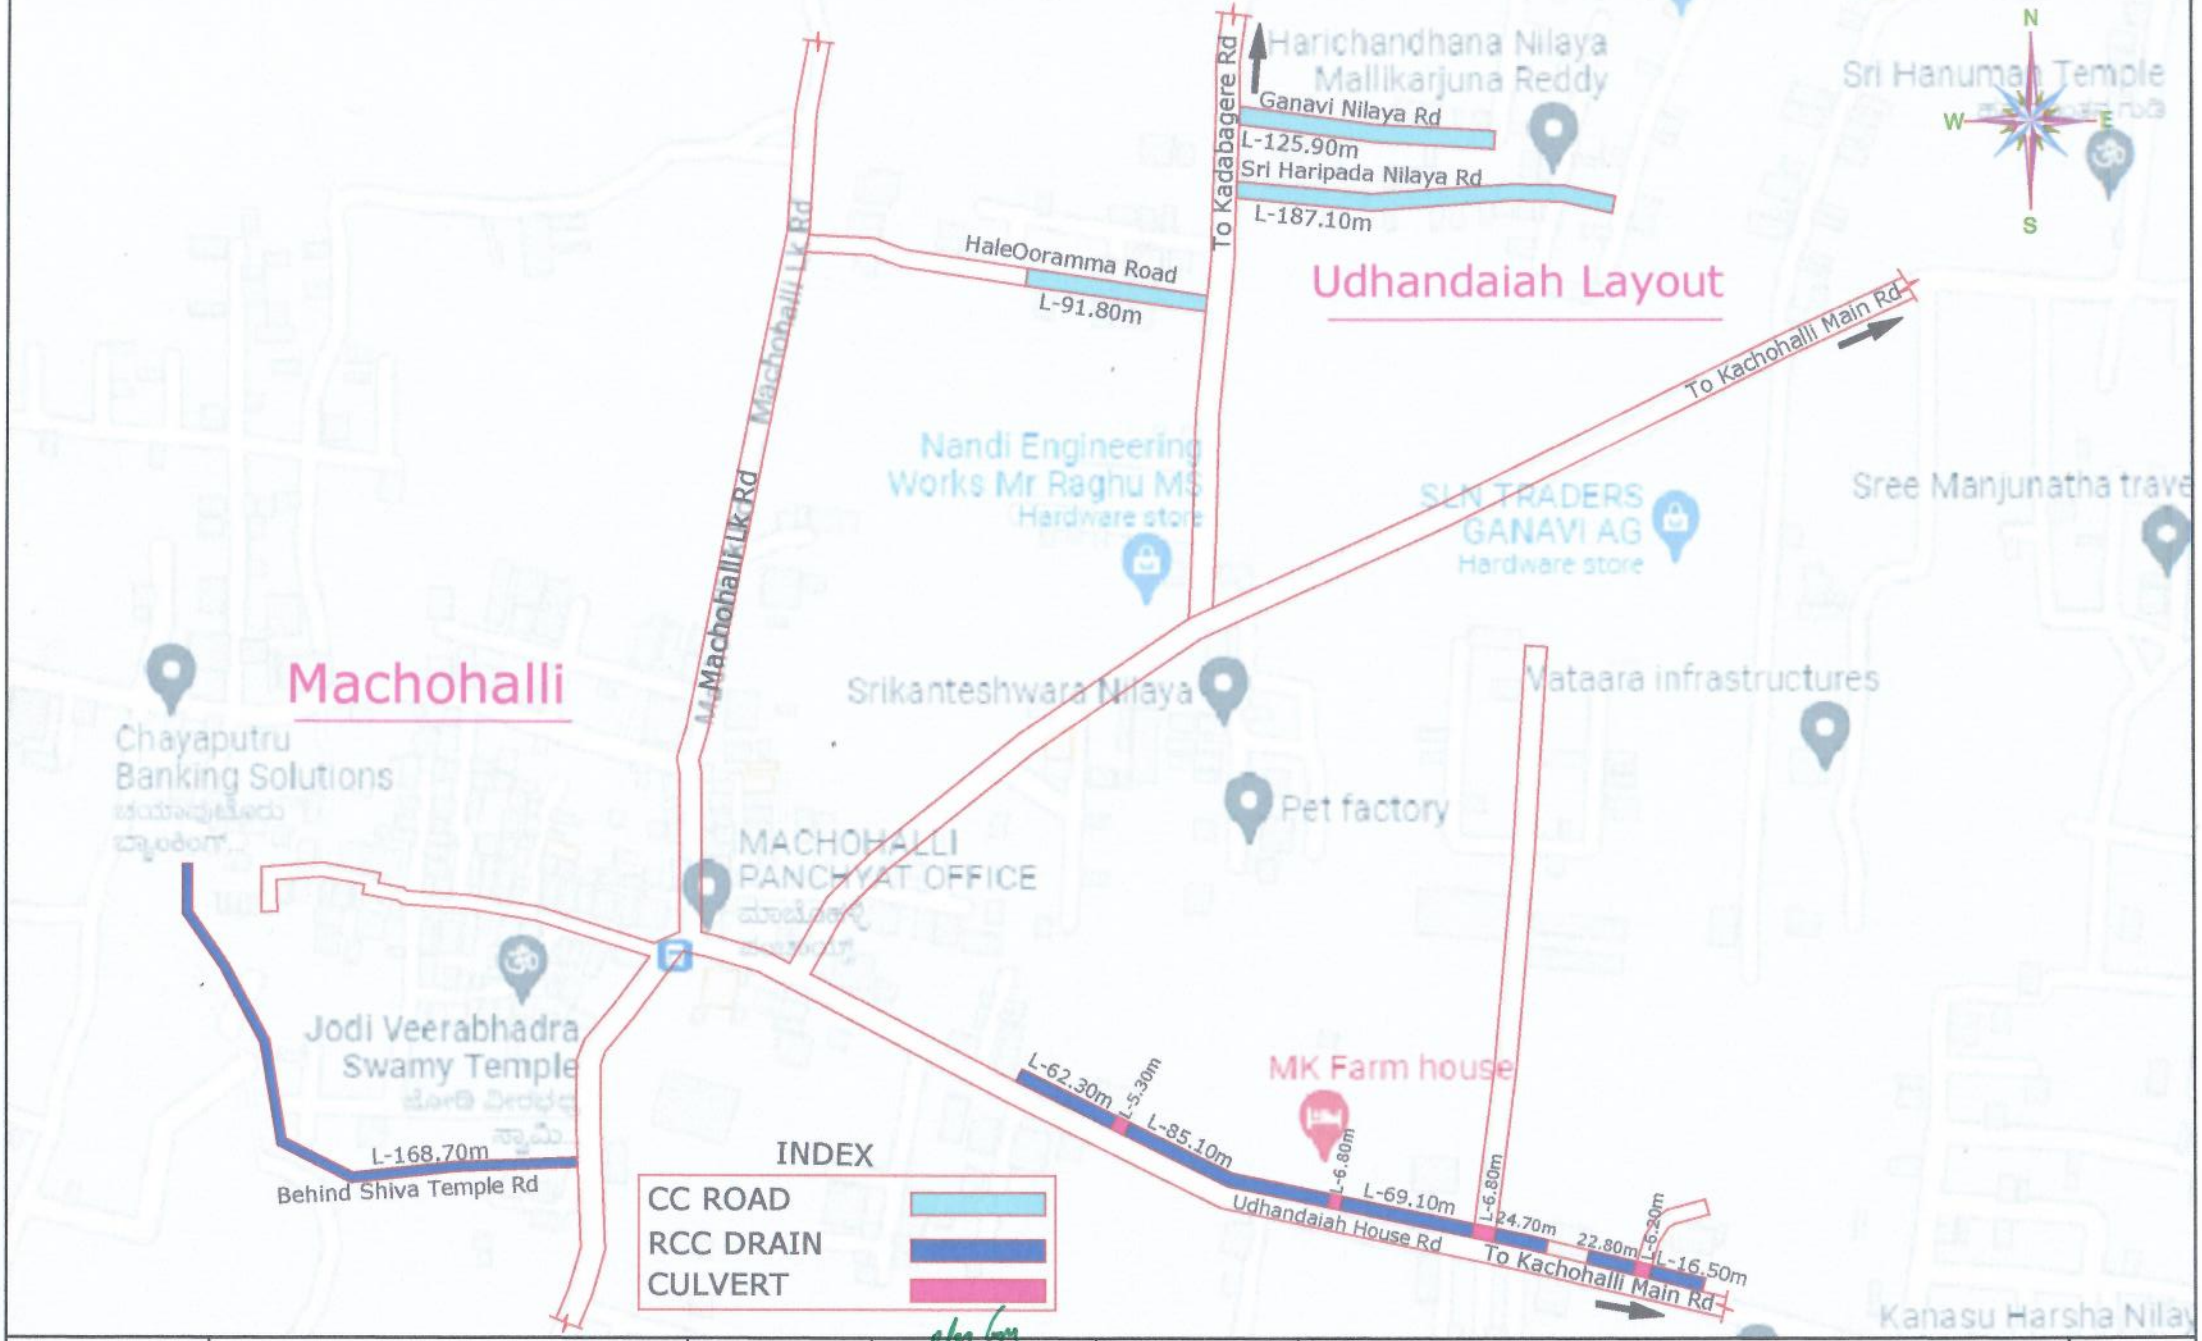

CLIENT: BRUHAT BANGALORE MAHANAGARA PALIKE	CONSULTANT:- NEWZEN CONSULTANTS BANGALORE #304, First Floor,6th,Cross,I Gidadakonenahalli Vishwaneedam Posti, BANGALORE-560 056 PH-8792620231,E-mail;newzen5761@gmail.com	Assistant Engineer	Assistant Executive Engineer 15/6/22	Executive Engineer	Dwg Title: PACKAGE No-06 Developments of Roads and Drains at Machohalli,Kadabagere, Gollarahatti (Kittanahalli),Singanayakanahalli Grama Panchayathi Limits and Surrounding areas of Yelahanka Assembly Constituency Under Amrutha Nagarothana Granta. Dwg no:	scale; N.T.S Date Rev; R0

CLIENT: JHAT BANGALORE MAHANAGARA PALIKE	CONSULTANTS:- NEWZEN CONSULTANTS BANGALORE #304, First Floor,6th,Cross,I Gidadakonenahalli Vishweeedam Postl, BANGALORE-560 056 PH-8792620231,E-mail;newzen5761@gmail.com	Assistant Engineer	Assistant Executive Engineer	Executive Engineer	Dwg Title: PACKAGE No-06 Developments of Roads and Drains at Machohalli,Kadabagere, Gollarahatti (Kittanahalli),Singanayakanahalli Grama Panchayathi Limits and Surrounding areas of Yelahanka Assembly Constituency Under Amrutha Nagarothana Granta.	Scale: N.T.S Date Dwg. No: Rev: R0

15/6/22

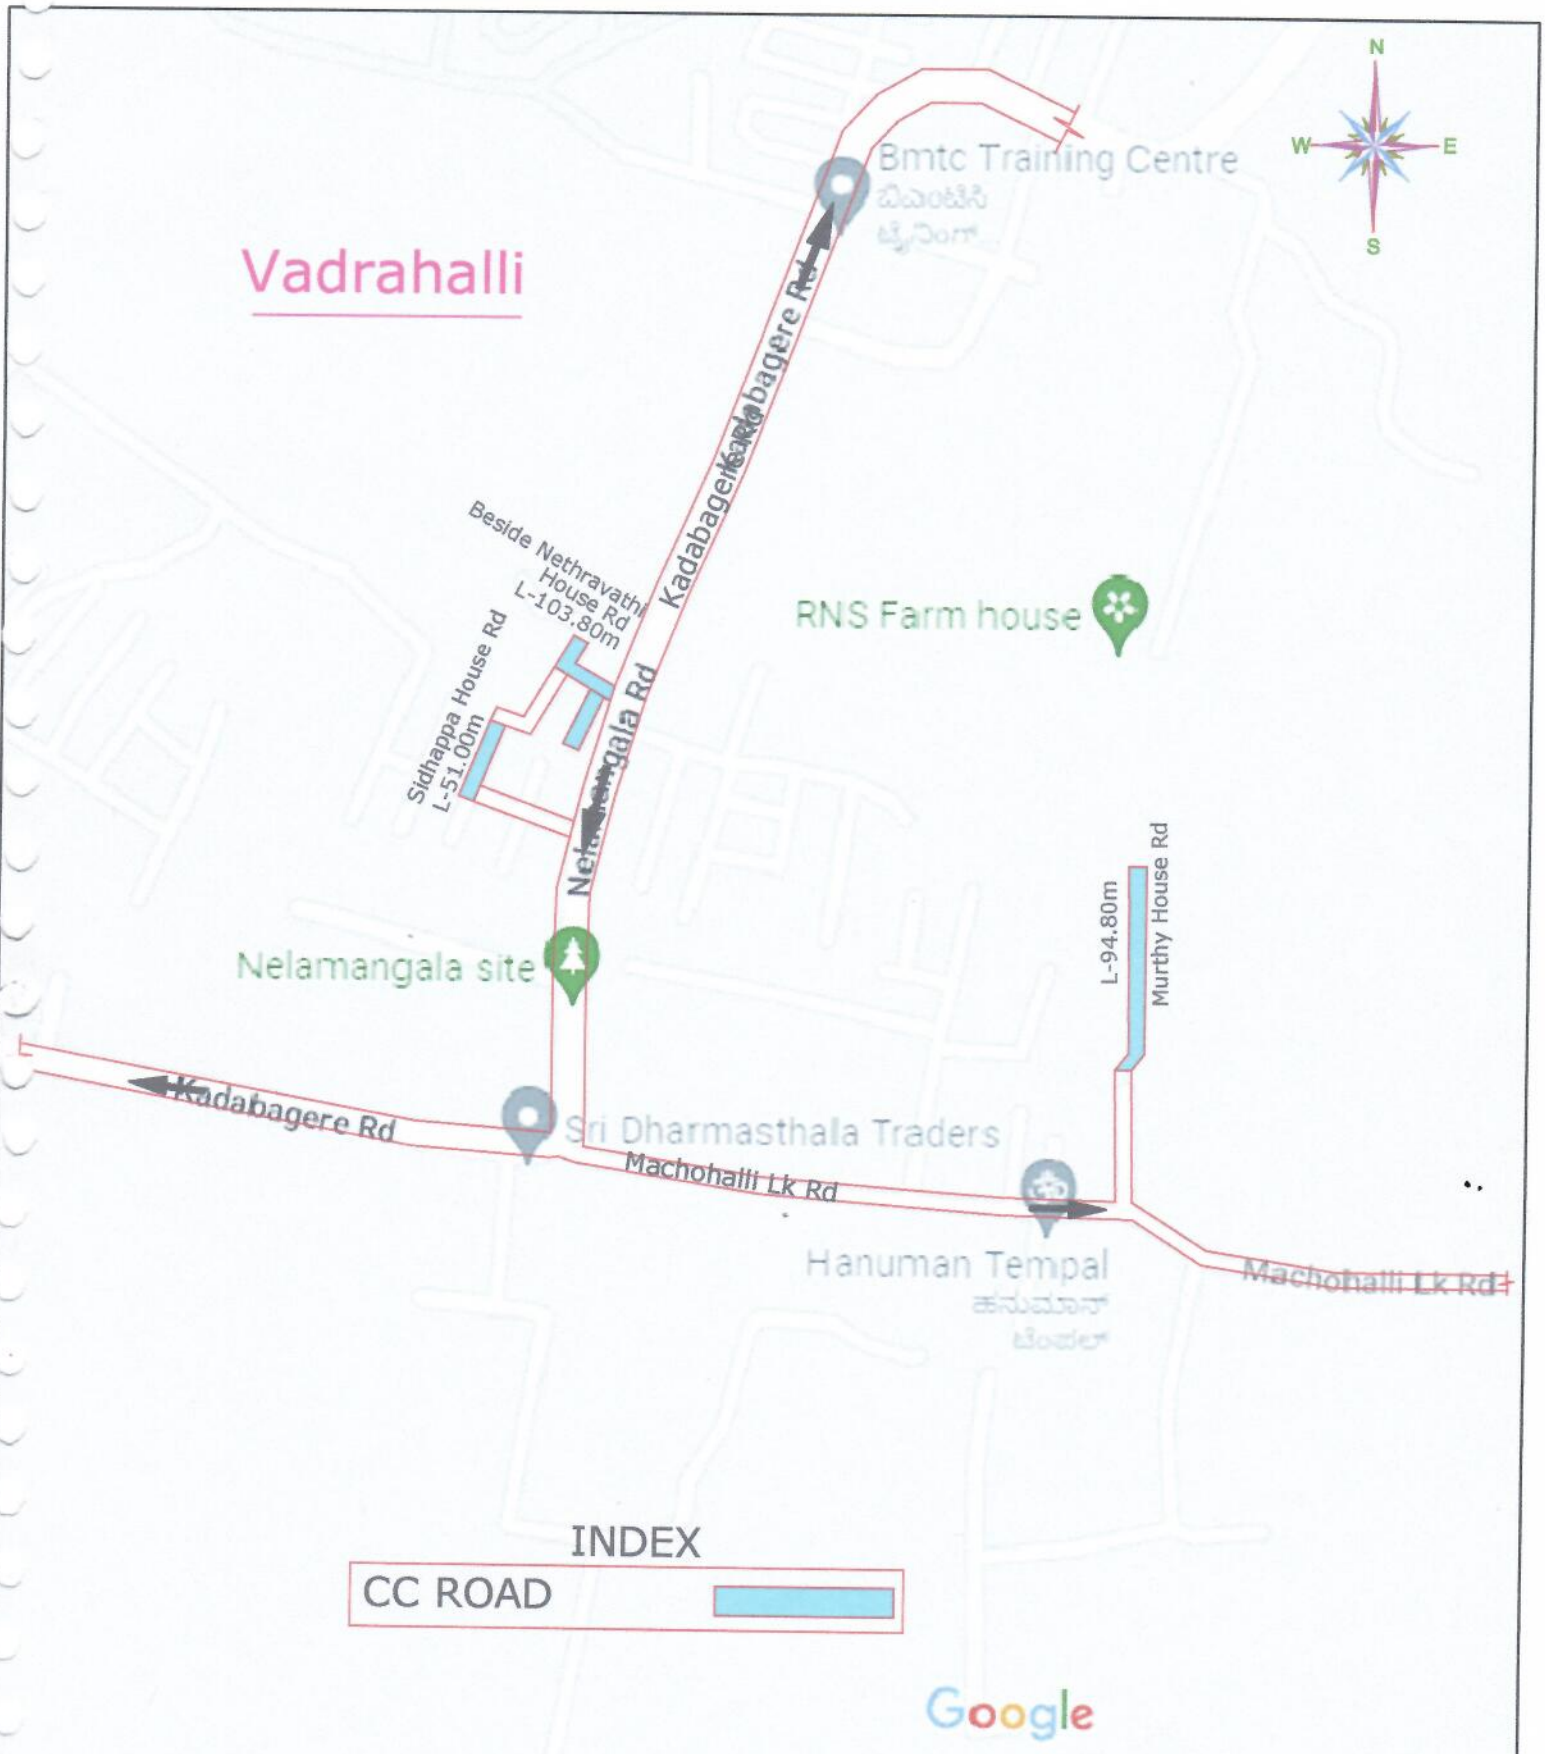

CLIENT:
ANAGARA PALIKE

CONSULTANT:-
NEWZEN CONSULTANTS BANGALORE
#304, First Floor,6th,Cross,I Gliadakonenahalli
Vishwaneedam Posti, BANGALORE-560 056
PH-8792620231,E-mail;newzen5761@gmail.com

Assistant Engineer | Assistant Executive Engineer | Executive Engineer

Dwg Title:
PACKAGE No-06 Developments of Roads and Drains at Machohalli,Kadabagere, Gollarahatti (Kittanahalli),Singanayakanahalli Grama Panchayathi Limits and Surrounding areas of Yelahanka Assembly Constituency Under Amrutha Nagarothana Granta.

Scale: N.T.S
Date
Dwg No:
Rev: R0

CLIENT:	CONSULTANT:-				Dwg. Title:	Scale: N.T.S
"" "HAT BANGALORE IANAGARA PALIKE	NEWZEN CONSULTANTS BANGALORE #304, First Floor,6th,Cross,I Gidadakonenahalli Vishwaneedam Post, BANGALORE-560 056 PH-8792620231,E-mail;newzen5781@gmail.com	Assistant Engineer	Assistant Executive Engineer	Executive Engineer	PACKAGE No-06 Developments of Roads and Drains at Machohalli,Kadabagere, Gollarahatti (Kittanahalli),Singanayakanahalli Grama Panchayathi Limits and Surrounding areas of Yelahanka Assembly Constituency Under Amrutha Nagarothana Granta.	Date Dwg. No: Rev: R0

Plan Copy
R-Nagaraj 5/12/22

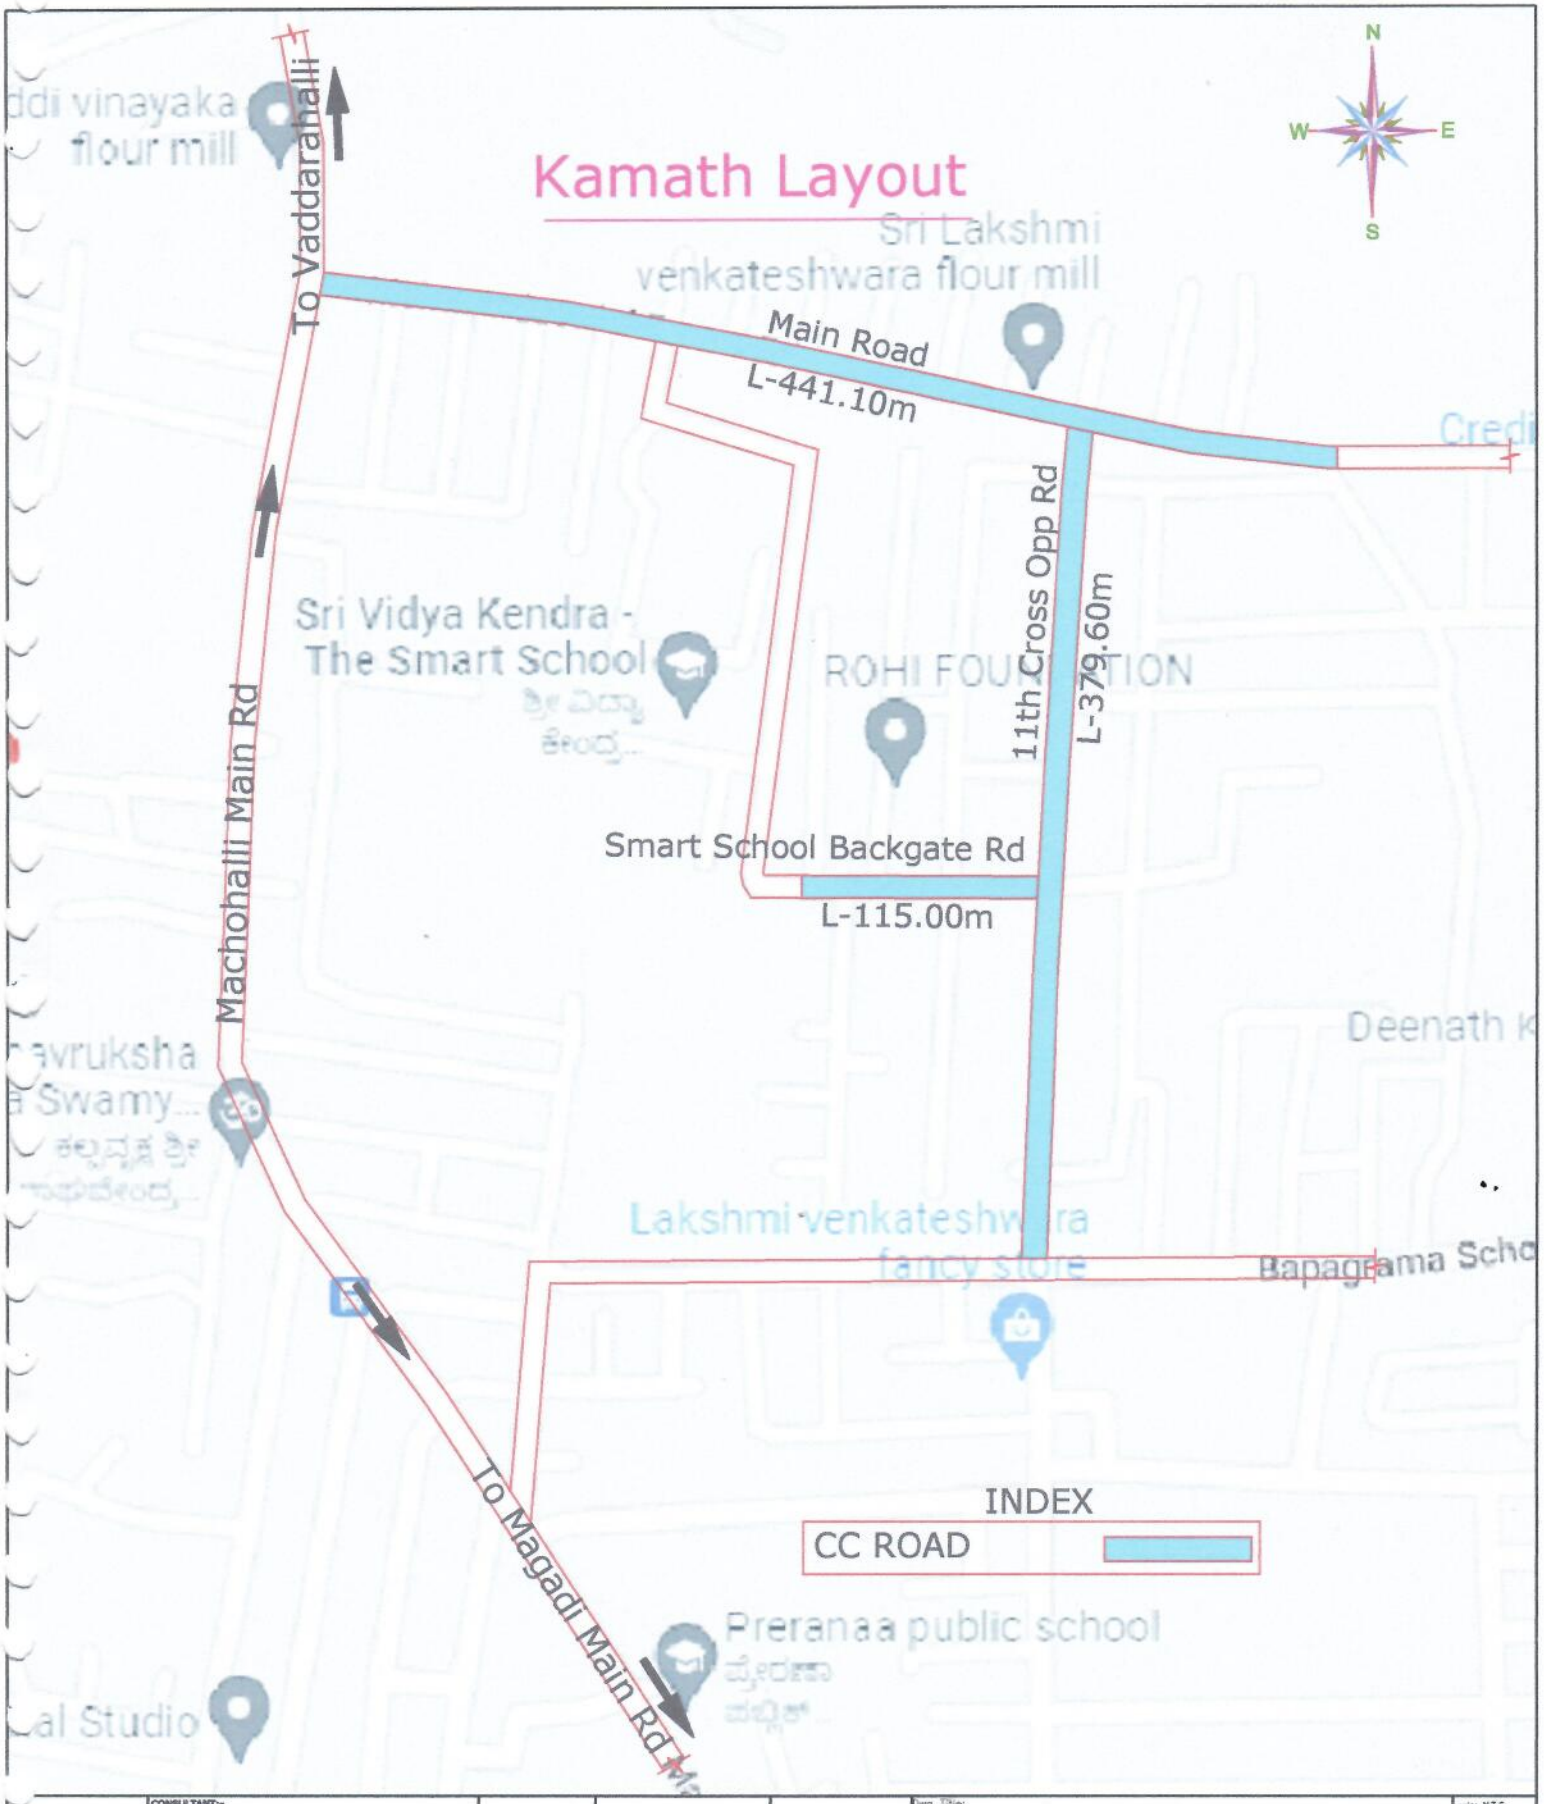

CLIENT: 'HAT BANGALORE 'ANAGARA PALIKE	CONSULTANT:- NEWZEN CONSULTANTS BANGALORE #304, First Floor,8th,Cross,I Gidadakonenahalli Vishweneedam Post, BANGALORE-560 056 PH-8792620231,E-mail;newzen5761@gmail.com	Assistant Engineer	Assistant Executive Engineer	Executive Engineer	Dwg Title: PACKAGE No-06 Developments of Roads and Drains at Machohalli,Kadabagere, Gollarahatti (Kittanahalli),Singanayakanahalli Grama Panchayathi Limits and Surrounding areas of Yelahanka Assembly Constituency Under Amrutha Nagarothana Granta.	Scale; N.T.S Date Dwg no: Rev; 80

Plan Copy
JR. Nandeesha 8/6/22

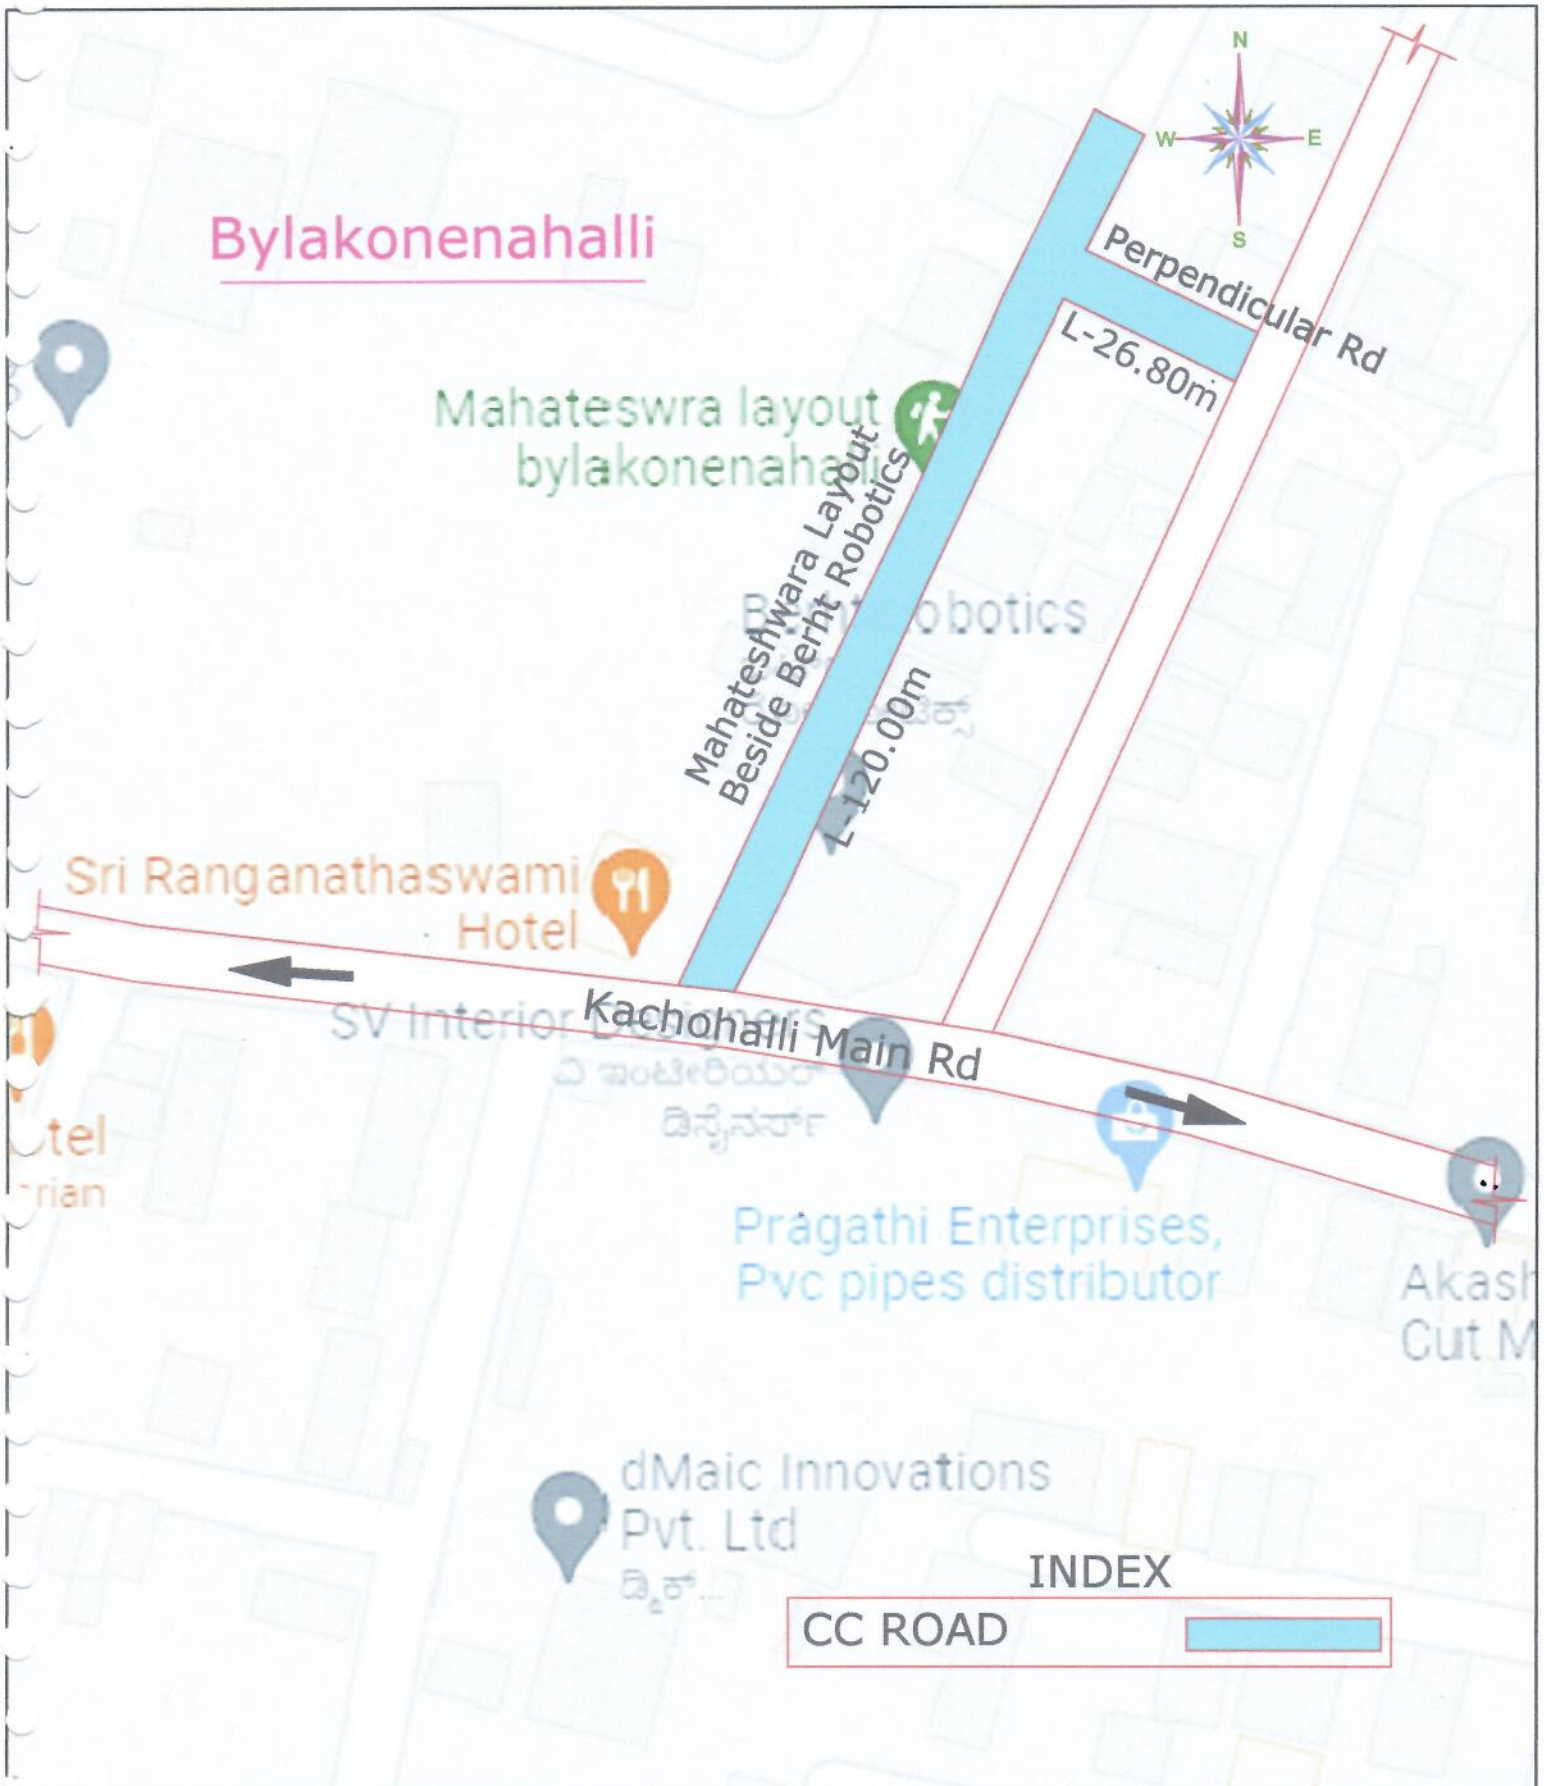

CLIENT:
HAT BANGALORE
MANAGARA PALIKE

CONSULTANT:-
NEWZEN CONSULTANTS BANGALORE
#304, First Floor,6th,Cross,I Gidadakonenahalli
Vishweeedam Postl, BANGALORE-560 056
PH-8792620231,E-mail;newzen5761@gmail.com

Assistant Engineer | Assistant Executive Engineer | Executive Engineer

Dwg Title:
PACKAGE No-06 Developments of Roads and Drains at Machohalli,Kadabagere, Gollarahatti (Kittanahalli),Singanayakanahalli Grama Panchayathi Limits and Surrounding areas of Yelahanka Assembly Constituency Under Amrutha Nagarothana Granta.

Scale: N.T.S
Date
Dwg no:
Rev: R0

plan copy
J.K. Nandan 15/6/22

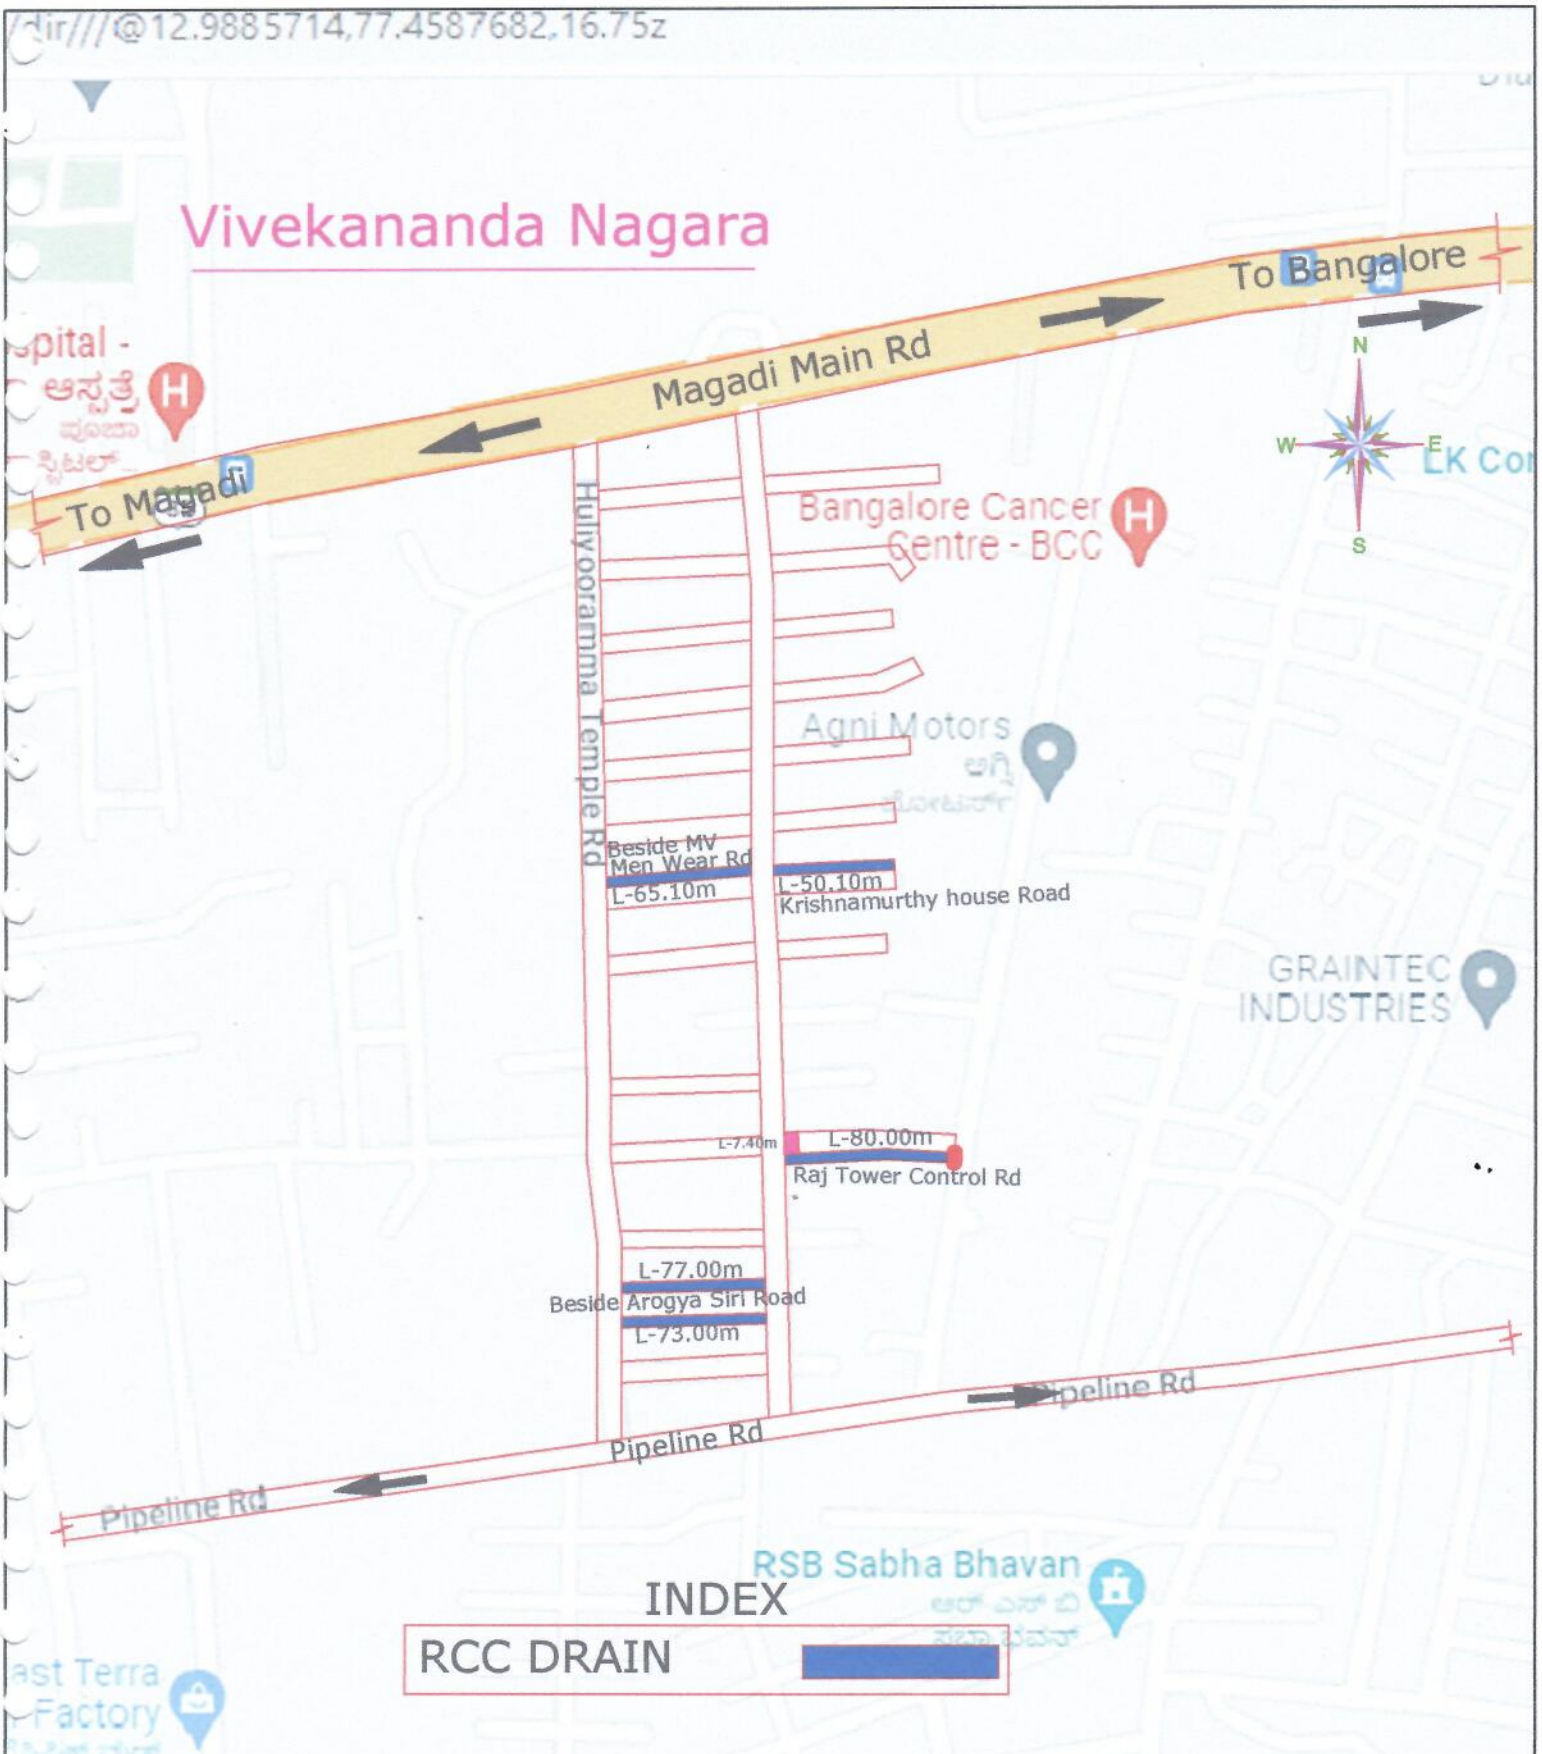

CONSULTANT:-
NEWZEN CONSULTANTS BANGALORE
#304, First Floor,6th,Cross,I Gidadakonenahalli
Vishwaneedam Post, BANGALORE-560 056
PH-8792620231,E-mail; newzen5761@gmail.com

Assistant Engineer | Assistant Executive Engineer | Executive Engineer

Dwg Title:
PACKAGE No-06 Developments of Roads and Drains at Machohalli,Kadabagere, Gollarahatti (Kittanahalli),Singanayakanahalli Grama Panchayathi Limits and Surrounding areas of Yelahanka Assembly Constituency Under Amrutha Nagarothana Granta.

scale: N.T.S
Date
Rev. R0

plan copy
15/6/22

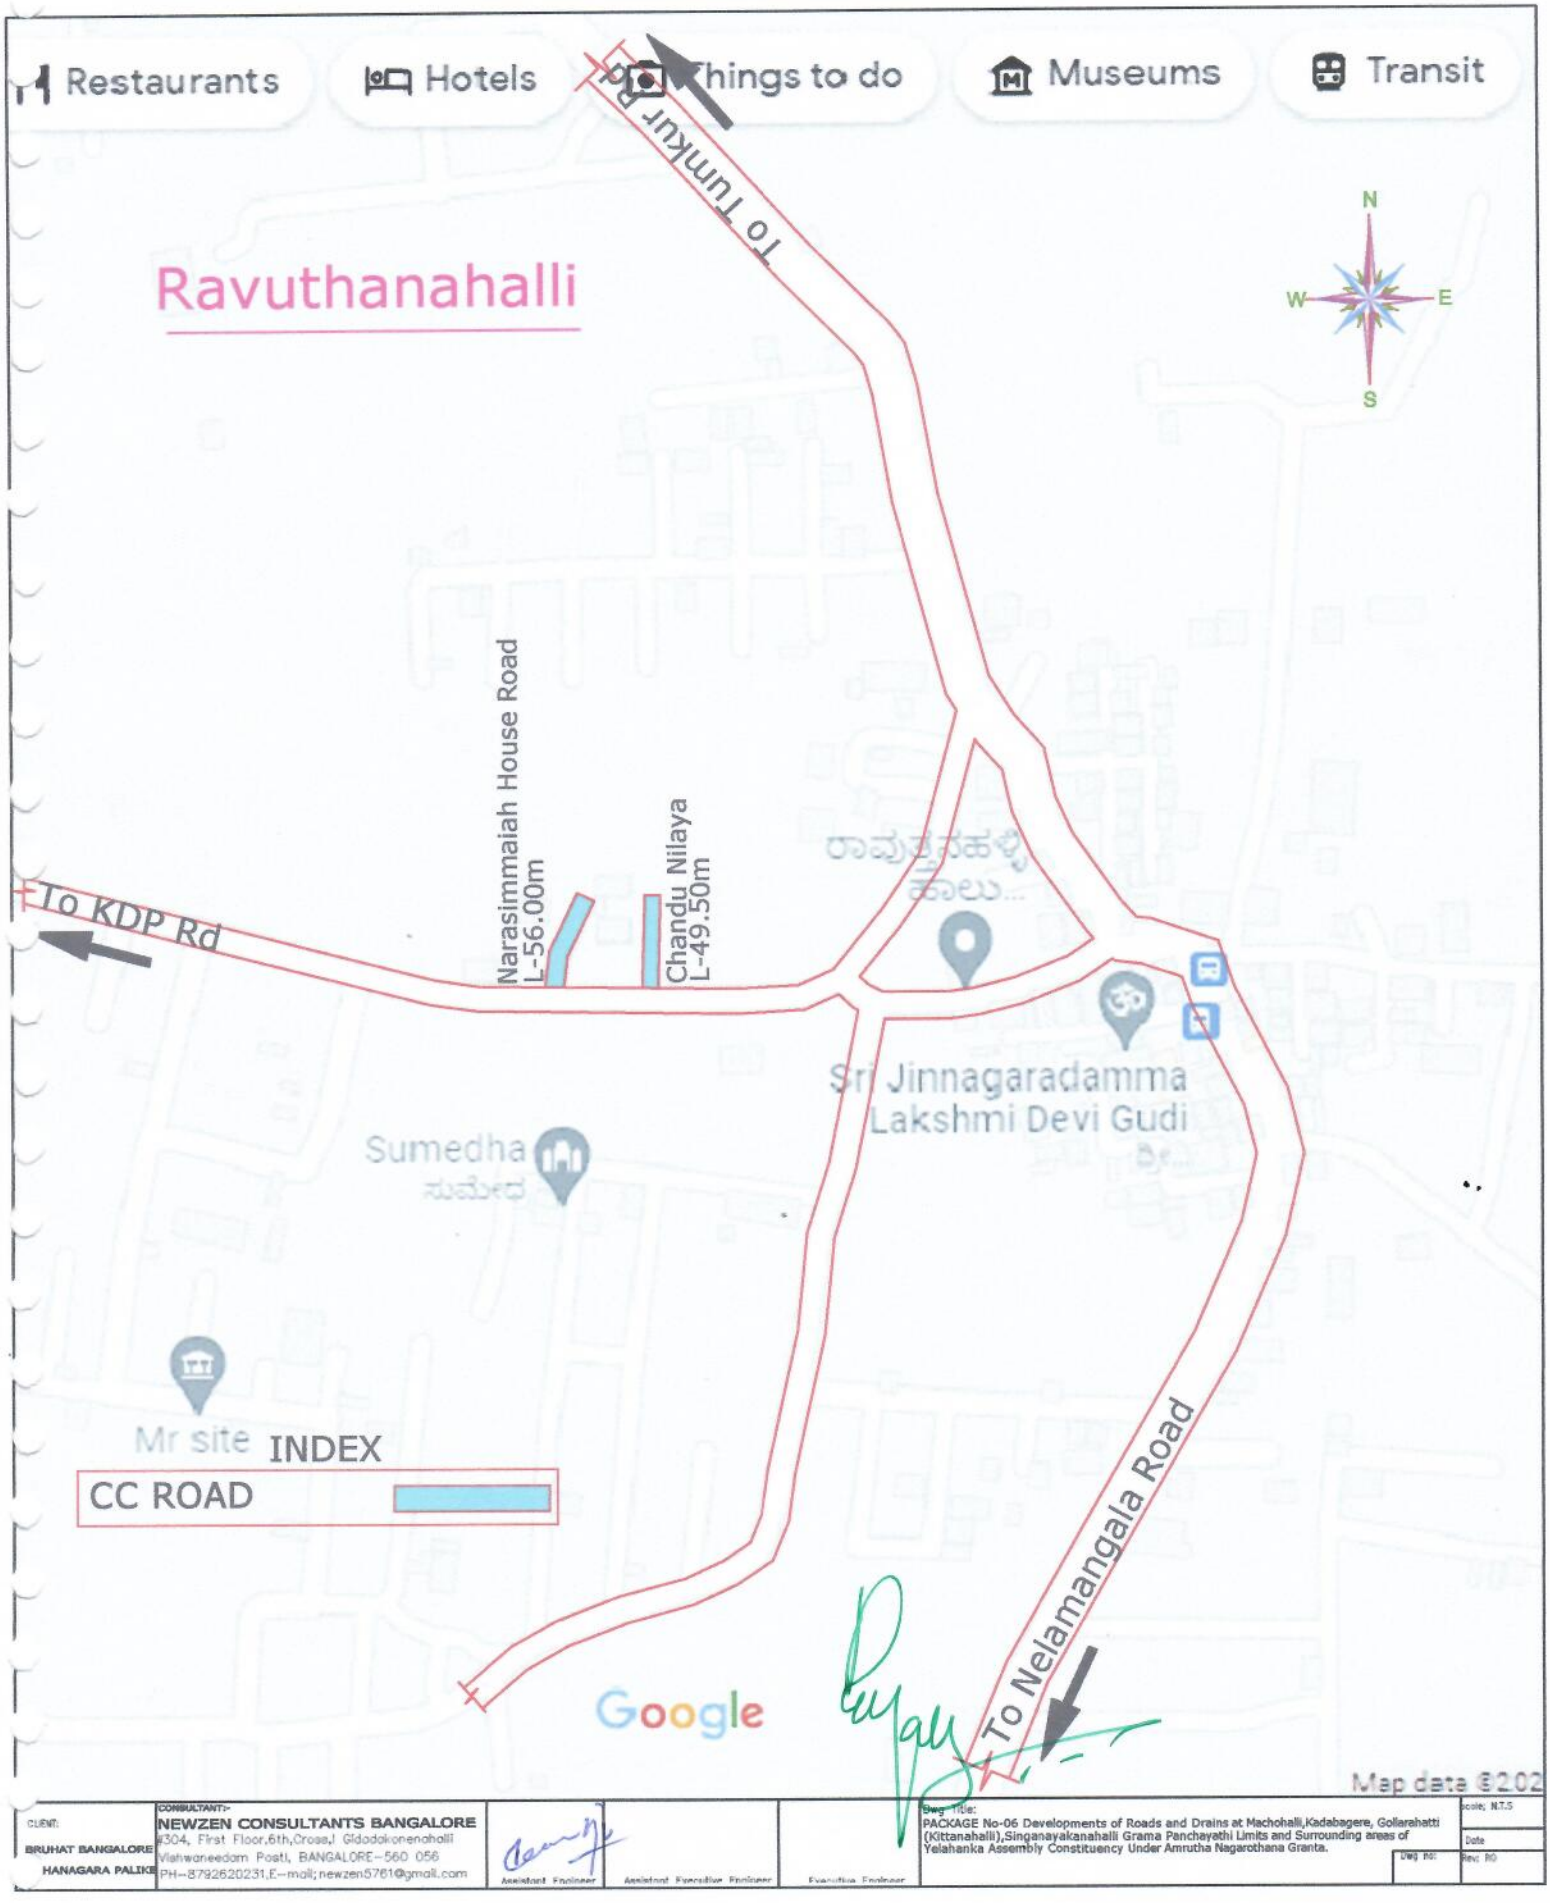

CLIENT:
BRUHAT BANGALORE HANAGARA PALIKE

CONSULTANT:-
NEWZEN CONSULTANTS BANGALORE
#304, First Floor,6th,Cross,I Gidadakonenahalli
Vishwaneedam Post, BANGALORE-560 056
PH-8792620231,E-mail; newzen5761@gmail.com

Assistant Engineer | Assistant Executive Engineer | Executive Engineer

Dwg Title:
PACKAGE No-06 Developments of Roads and Drains at Machohalli,Kadabagere, Gollarahatti (Kittanahalli),Singanayakanahalli Grama Panchayathi Limits and Surrounding areas of Yelahanka Assembly Constituency Under Amrutha Nagarothana Granta.

Scale; N.T.S
Date
Dwg No:
Rev: R0

Lakshmi Layout

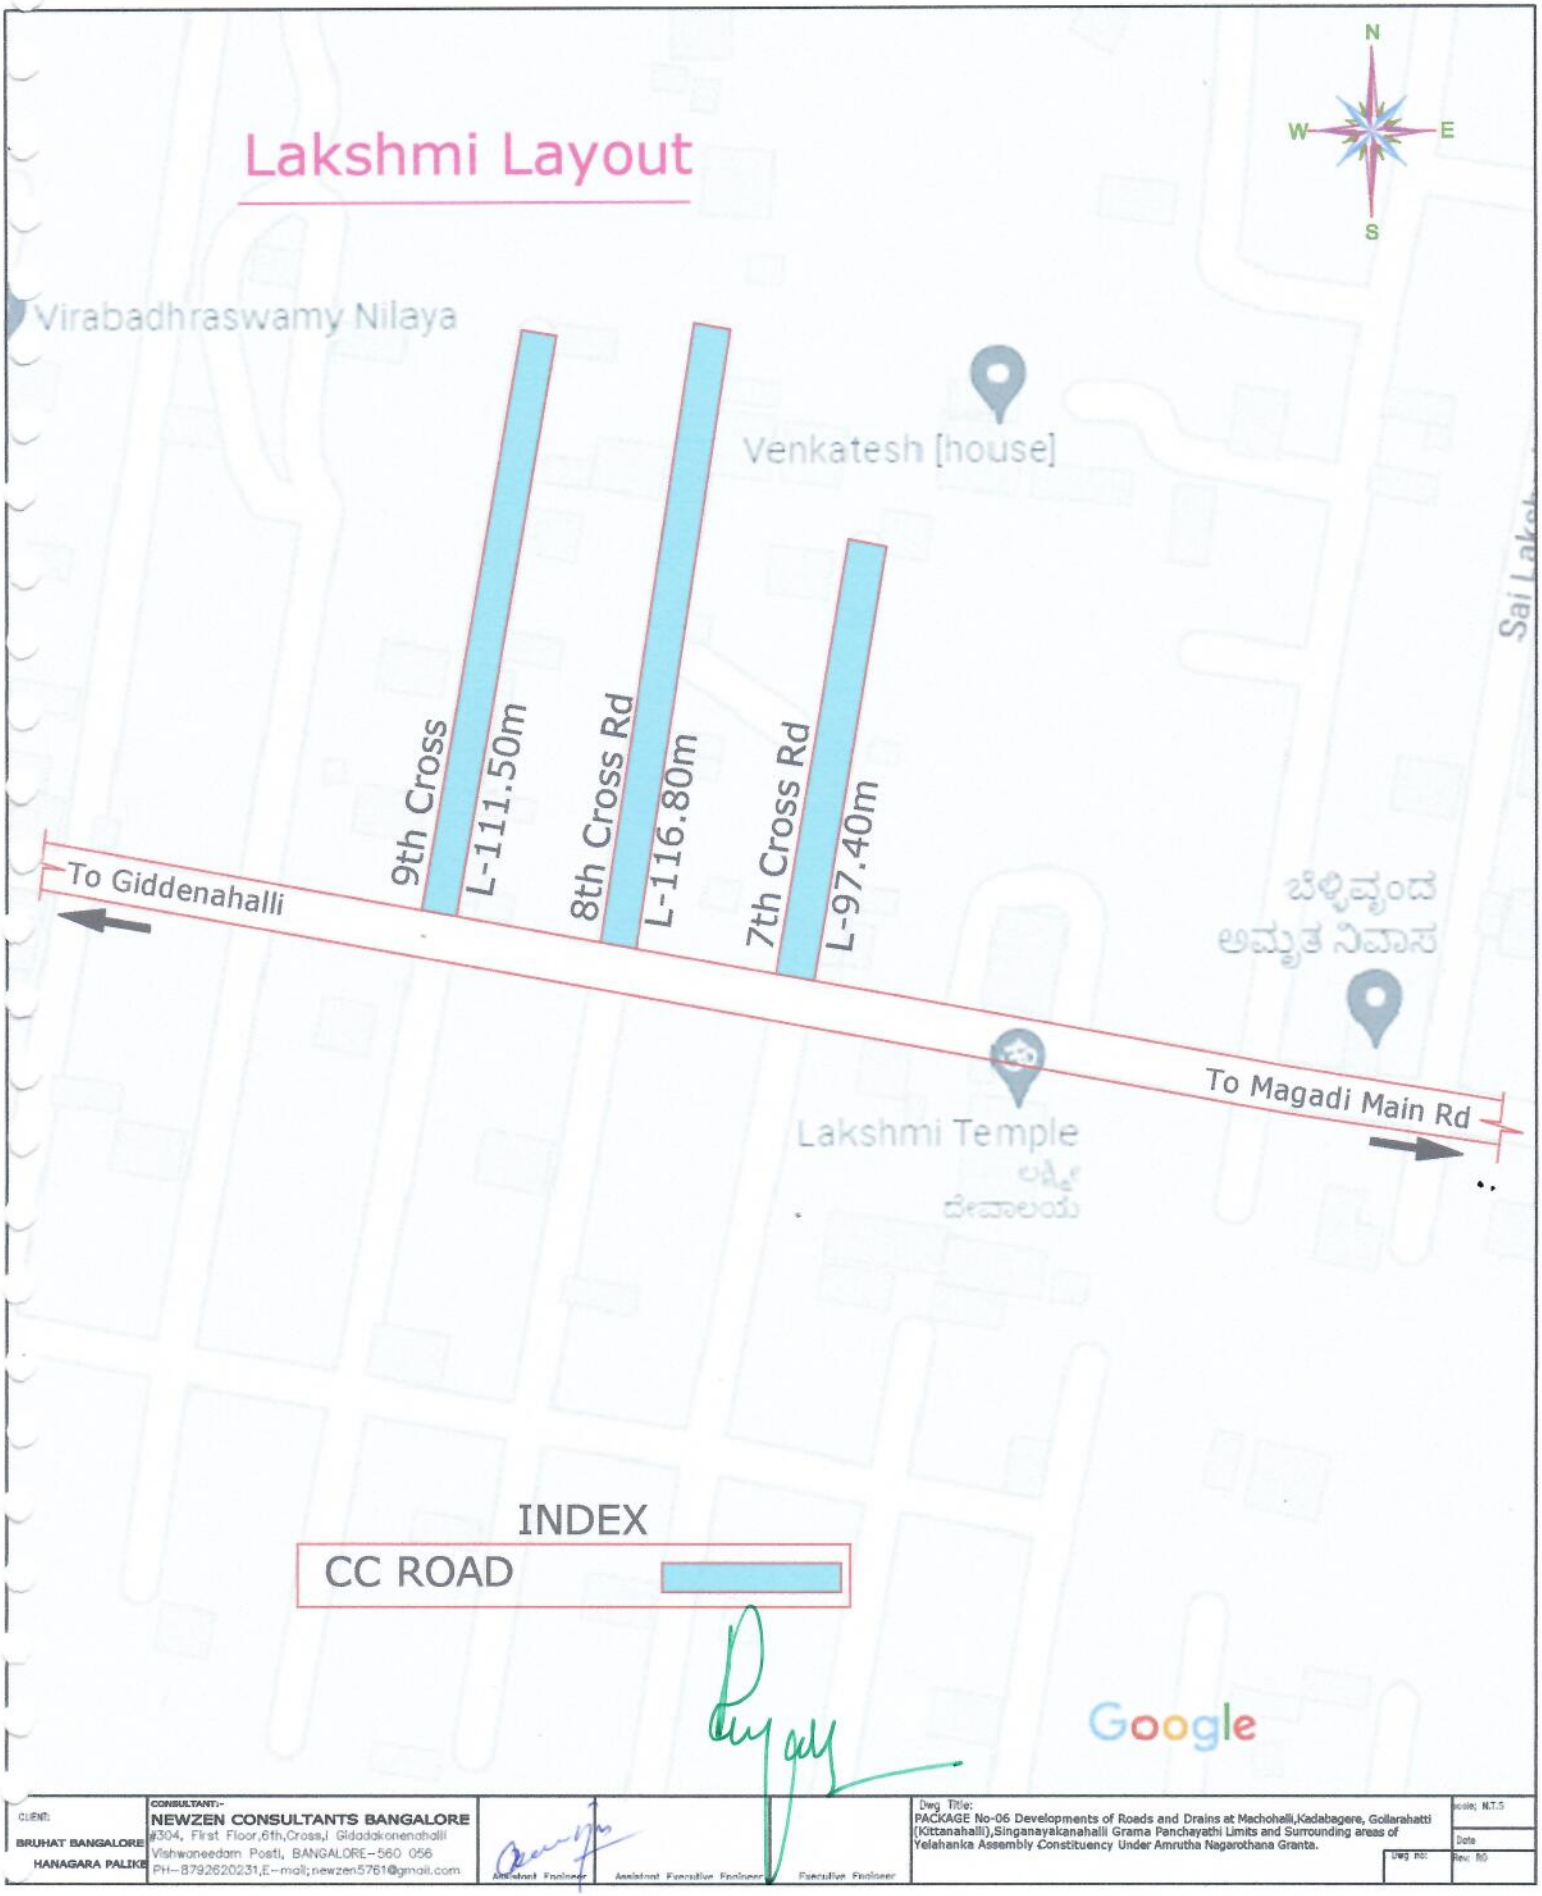

CLIENT: BRUHAT BANGALORE HANAGARA PALIKE	CONSULTANT:- NEWZEN CONSULTANTS BANGALORE #304, First Floor,6th,Cross,I Gidadakonenahalli Vishwaneedam Post, BANGALORE-560 056 PH-8792620231,E-mail;newzen5761@gmail.com	Assistant Engineer / Assistant Executive Engineer / Executive Engineer	Dwg Title: PACKAGE No-06 Developments of Roads and Drains at Machohalli,Kadabagere, Gollarahatti (Kittanahalli),Singanayakanahalli Grama Panchayathi Limits and Surrounding areas of Yelahanka Assembly Constituency Under Amrutha Nagarothana Granta. Dwg no:

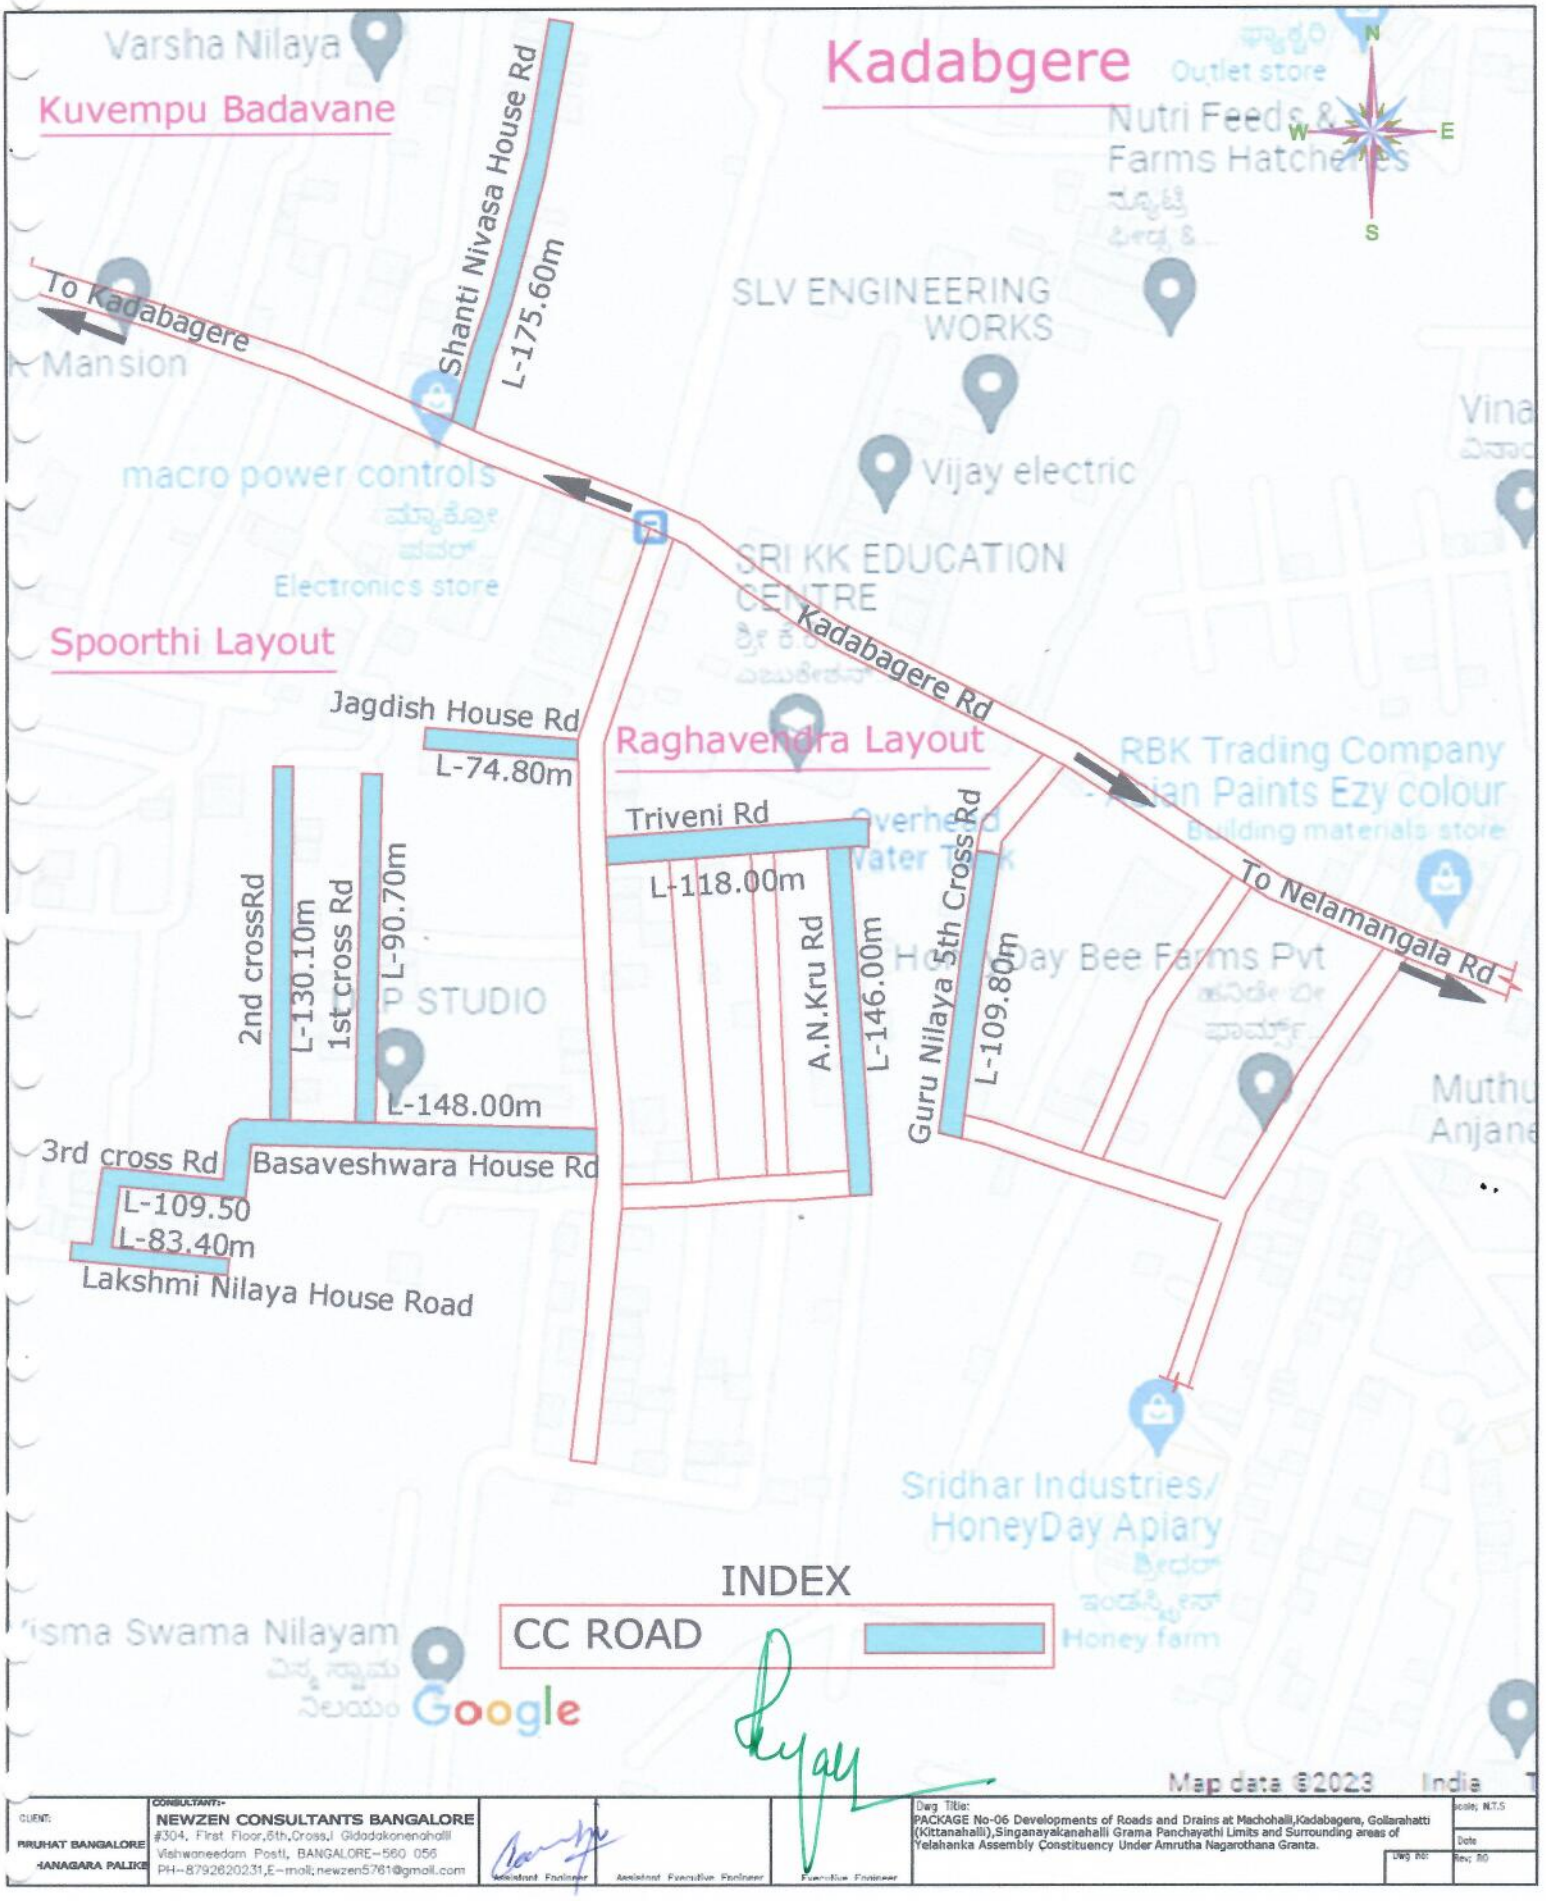

CLIENT:
BRUHAT BANGALORE MAHANAGARA PALIKE

CONSULTANTS:-
NEWZEN CONSULTANTS BANGALORE
#304, First Floor,6th,Cross,I Gidadakonenahalli
Vishwaneedam Post, BANGALORE-560 056
PH--8792620231,E-mail: newzen5761@gmail.com

Assistant Engineer | Assistant Executive Engineer | Executive Engineer

Dwg Title:
PACKAGE No-06 Developments of Roads and Drains at Machohalli,Kadabagere, Gollarahatti (Kittanahalli),Singanayakanahalli Grama Panchayathi Limits and Surrounding areas of Yelahanka Assembly Constituency Under Amrutha Nagarothana Granta.

Scale: N.T.S
Date
Dwg No:
Rev: R0

CLIENT: BRUHAT BANGALORE MAHANAGARA PALIKE	CONSULTANT:- NEWZEN CONSULTANTS BANGALORE #304, First Floor,6th,Cross,I Gidadakonenahalli Vishwaneedam Post, BANGALORE-560 056 PH-8792620231,E-mail;newzen5761@gmail.com	Assistant Engineer	Assistant Executive Engineer	Executive Engineer	Dwg Title: PACKAGE No-06 Developments of Roads and Drains at Machohalli,Kadabagere, Gollarahatti (Kittanahalli),Singanayakanahalli Grama Panchayathi Limits and Surrounding areas of Yelahanka Assembly-Constituency Under Amrutha Nagarothana Granta. Dwg No:	Scale: N.T.S Date Rev: R0

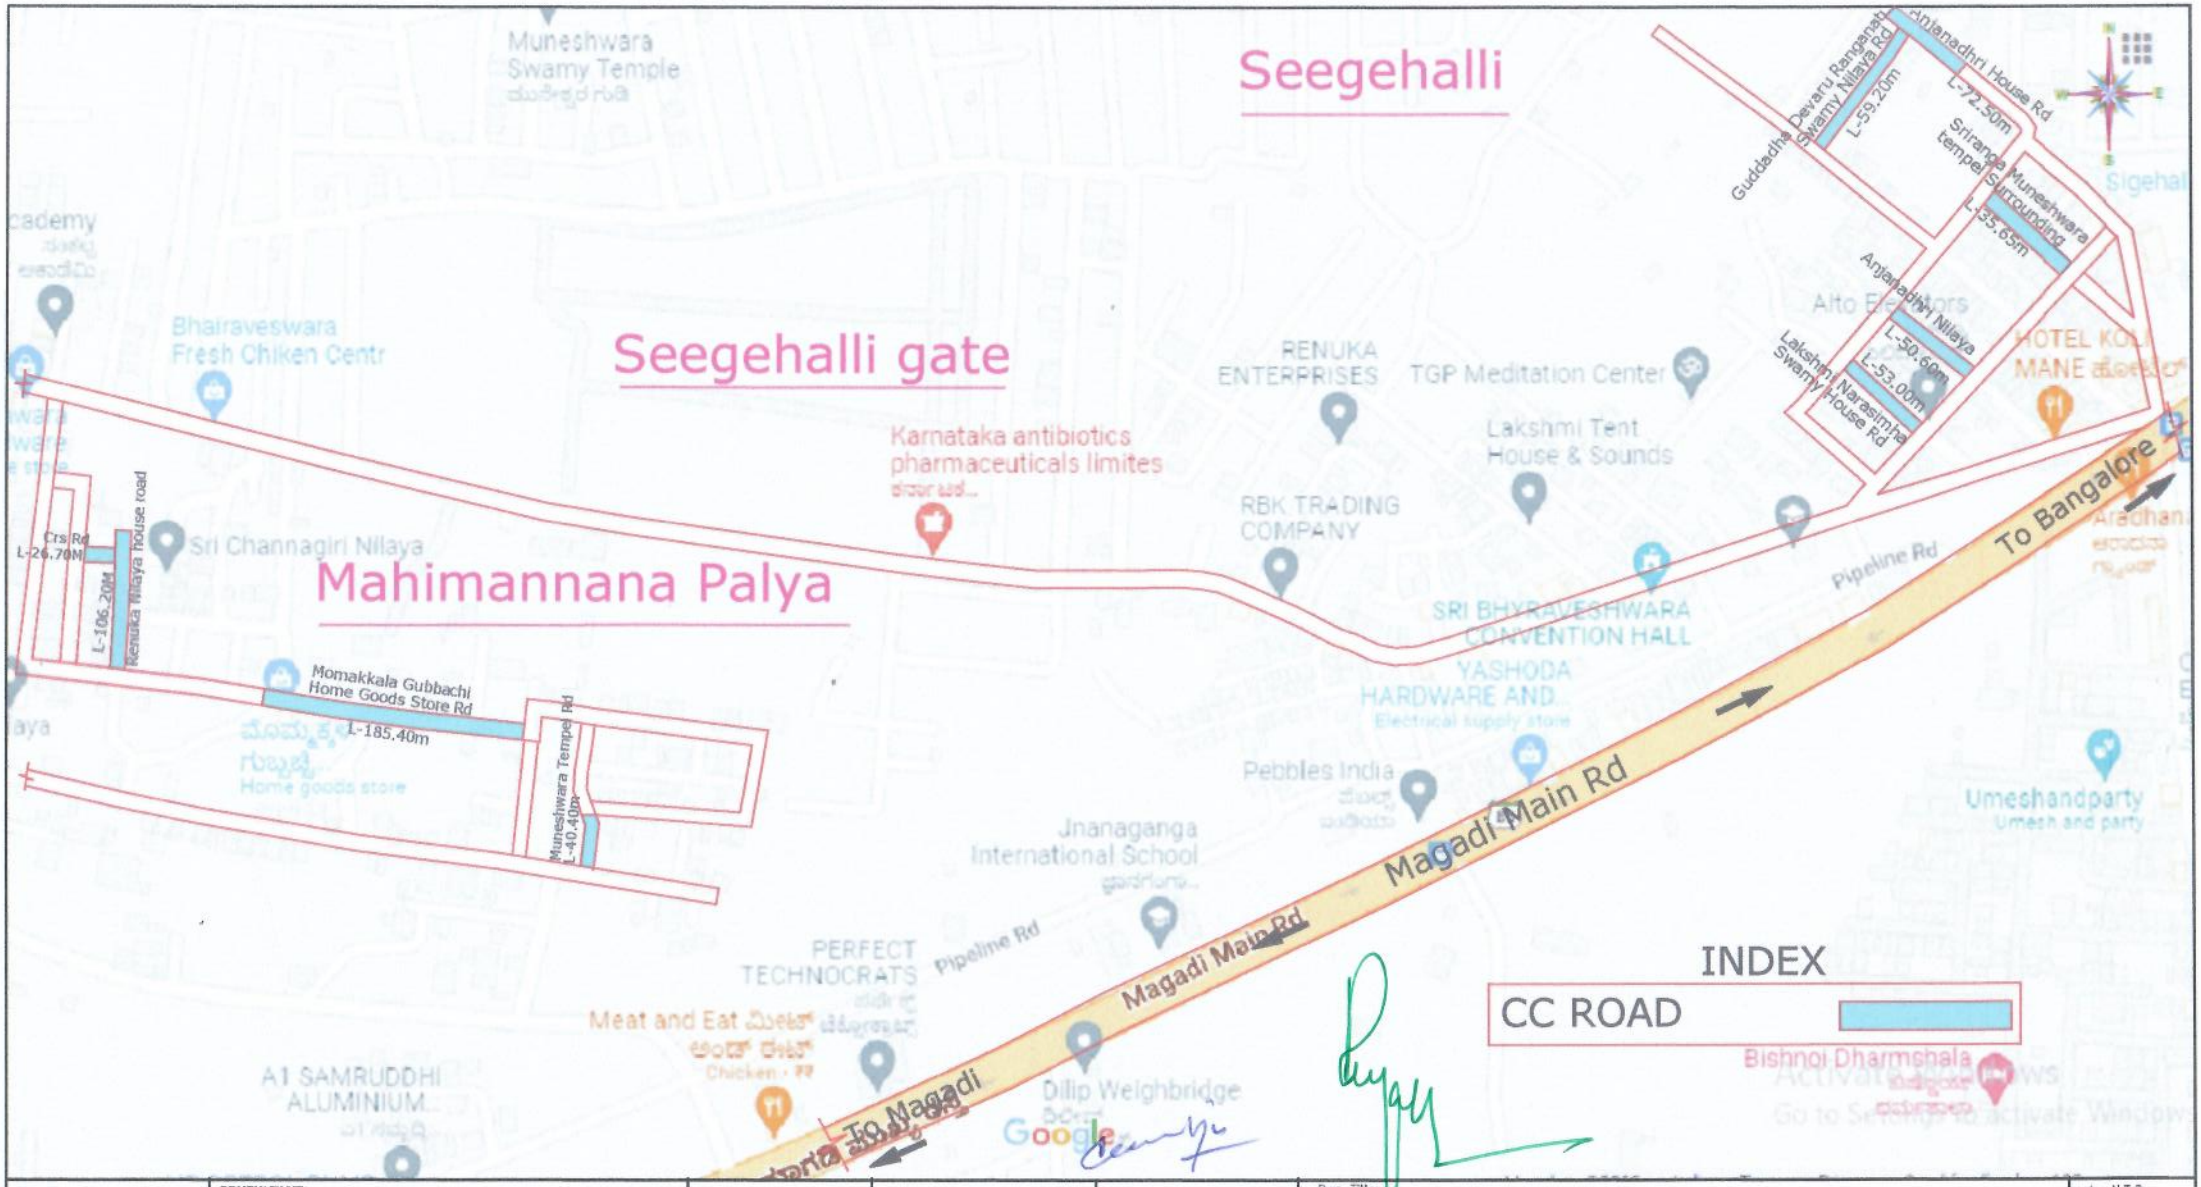

CLIENT: BRUHAT BANGALORE MAHANAGARA PALIKE	CONSULTANT:- NEWZEN CONSULTANTS BANGALORE #304, First Floor,6th,Cross,I Gidadakonenahalli Vishwaneedam Post, BANGALORE-560 056 PH-8792620231,E-mail; newzen5761@gmail.com	Assistant Engineer	Assistant Executive Engineer	Executive Engineer	Dwg Title: PACKAGE No-06 Developments of Roads and Drains at Machohalli,Kadabagere, Gollarahatti (Kittanahalli),Singanayakanahalli Grama Panchayathi Limits and Surrounding areas of Yelahanka Assembly Constituency Under Amrutha Nagarothana Granta. Dwg no:	Scale; N.T.S Date Rev; R0

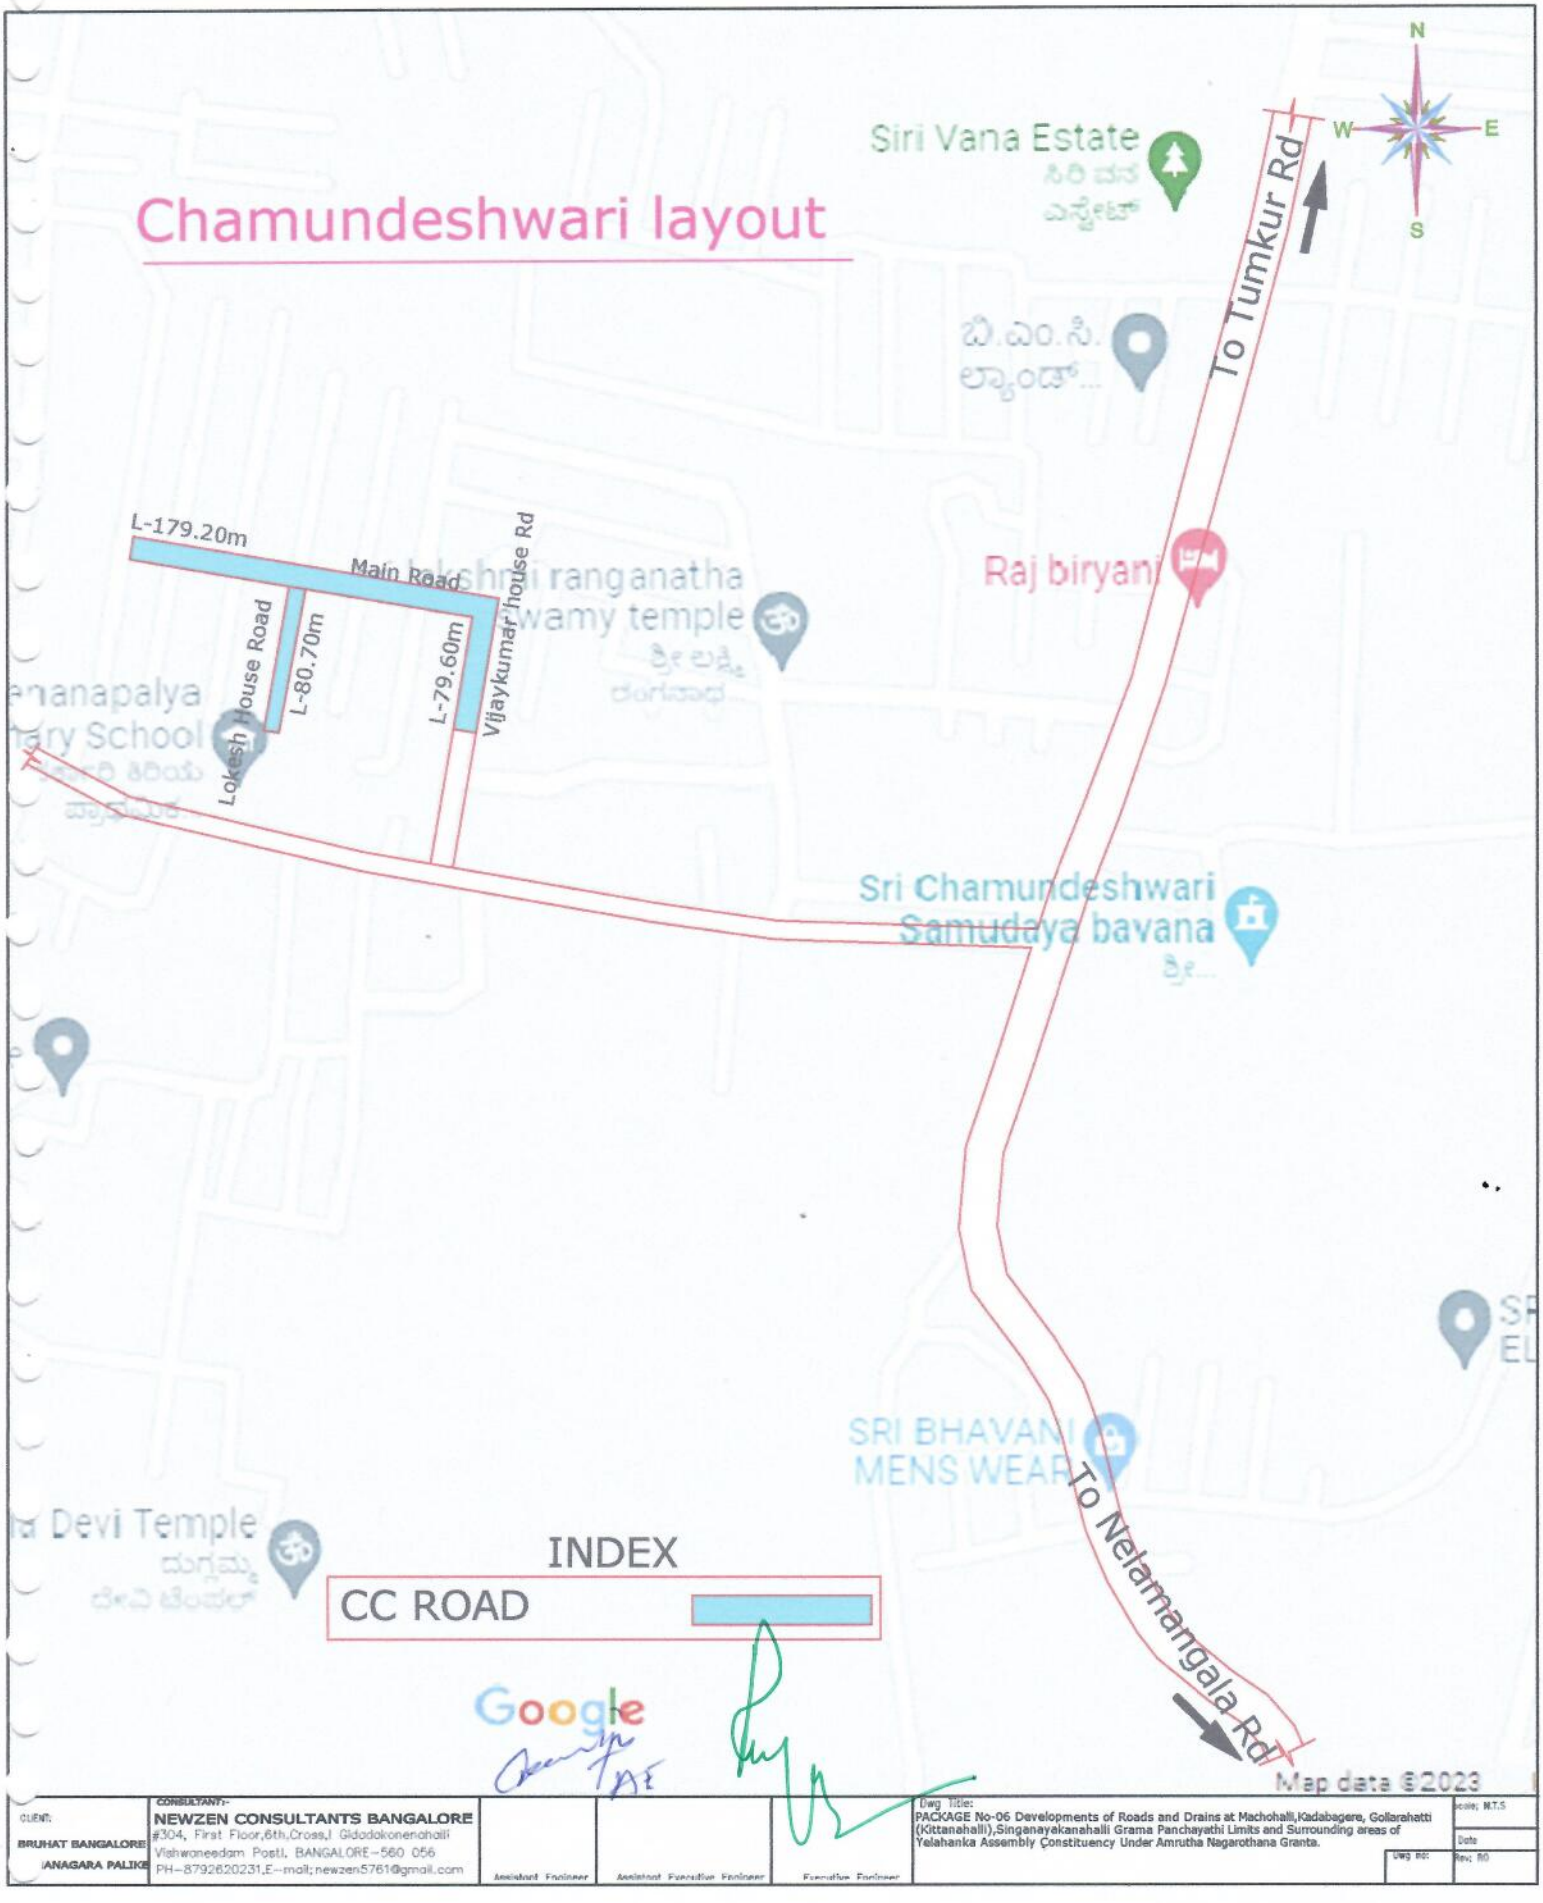

CLIENT:
BRUHAT BANGALORE
ANAGARA PALIKE

CONSULTANT:-
NEWZEN CONSULTANTS BANGALORE
#304, First Floor,6th.Cross,I Gidadakonenahalli
Vishwaneedam Post, BANGALORE-560 056
PH-8792620231,E--mail;newzen5761@gmail.com

Assistant Engineer | Assistant Executive Engineer | Executive Engineer

Dwg Title:
PACKAGE No-06 Developments of Roads and Drains at Machohalli,Kadabagere, Gollarahatti (Kittanahalli),Singanayakanahalli Grama Panchayathi Limits and Surrounding areas of Yelahanka Assembly Constituency Under Amrutha Nagarothana Granta.

Scale; N.T.S
Date
Dwg no:
Rev; R0

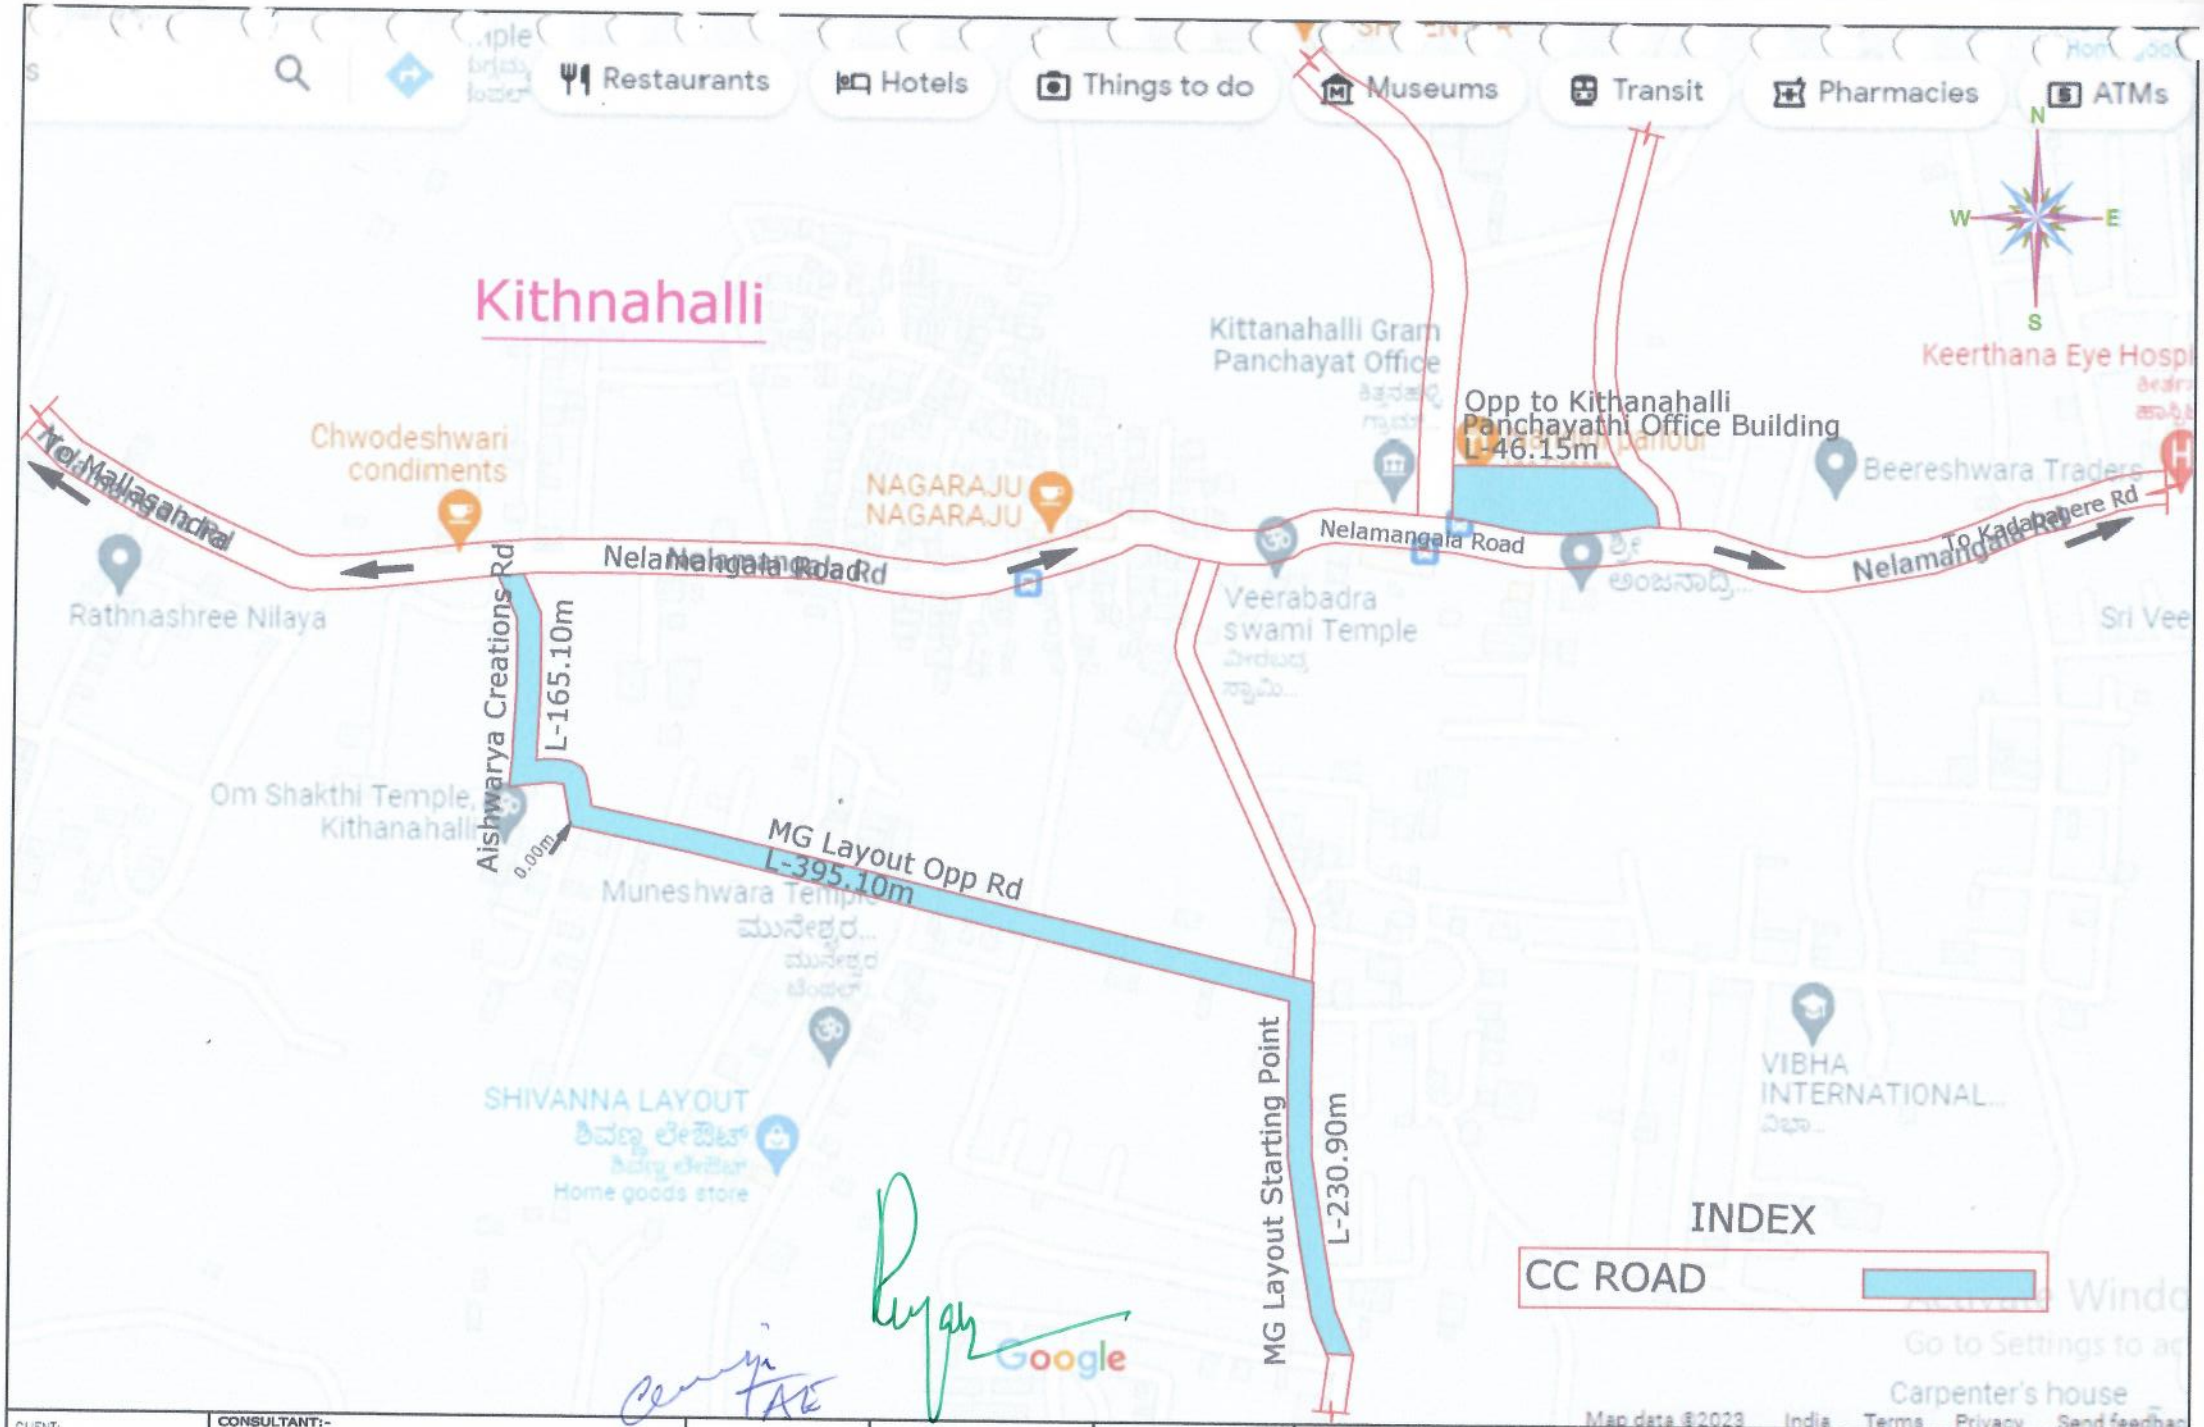

CLIENT: BRUHAT BANGALORE MAHANAGARA PALIKE	CONSULTANT:- NEWZEN CONSULTANTS BANGALORE #304, First Floor,6th,Cross,I Gidadakonenahalli Vishwaneedam Post, BANGALORE-560 056 PH-8792620231,E-mail; newzen5761@gmail.com	Assistant Engineer	Assistant Executive Engineer	Executive Engineer	Dwg Title: PACKAGE No-06 Developments of Roads and Drains at Machohalli,Kadabagere, Gollarahatti (Kittanahalli),Singanayakanahalli Grama Panchayathi Limits and Surrounding areas of Yelahanka Assembly Constituency Under Amrutha Nagarothana Granta. Dwg no: Scale; N.T.S Date Rev; R0

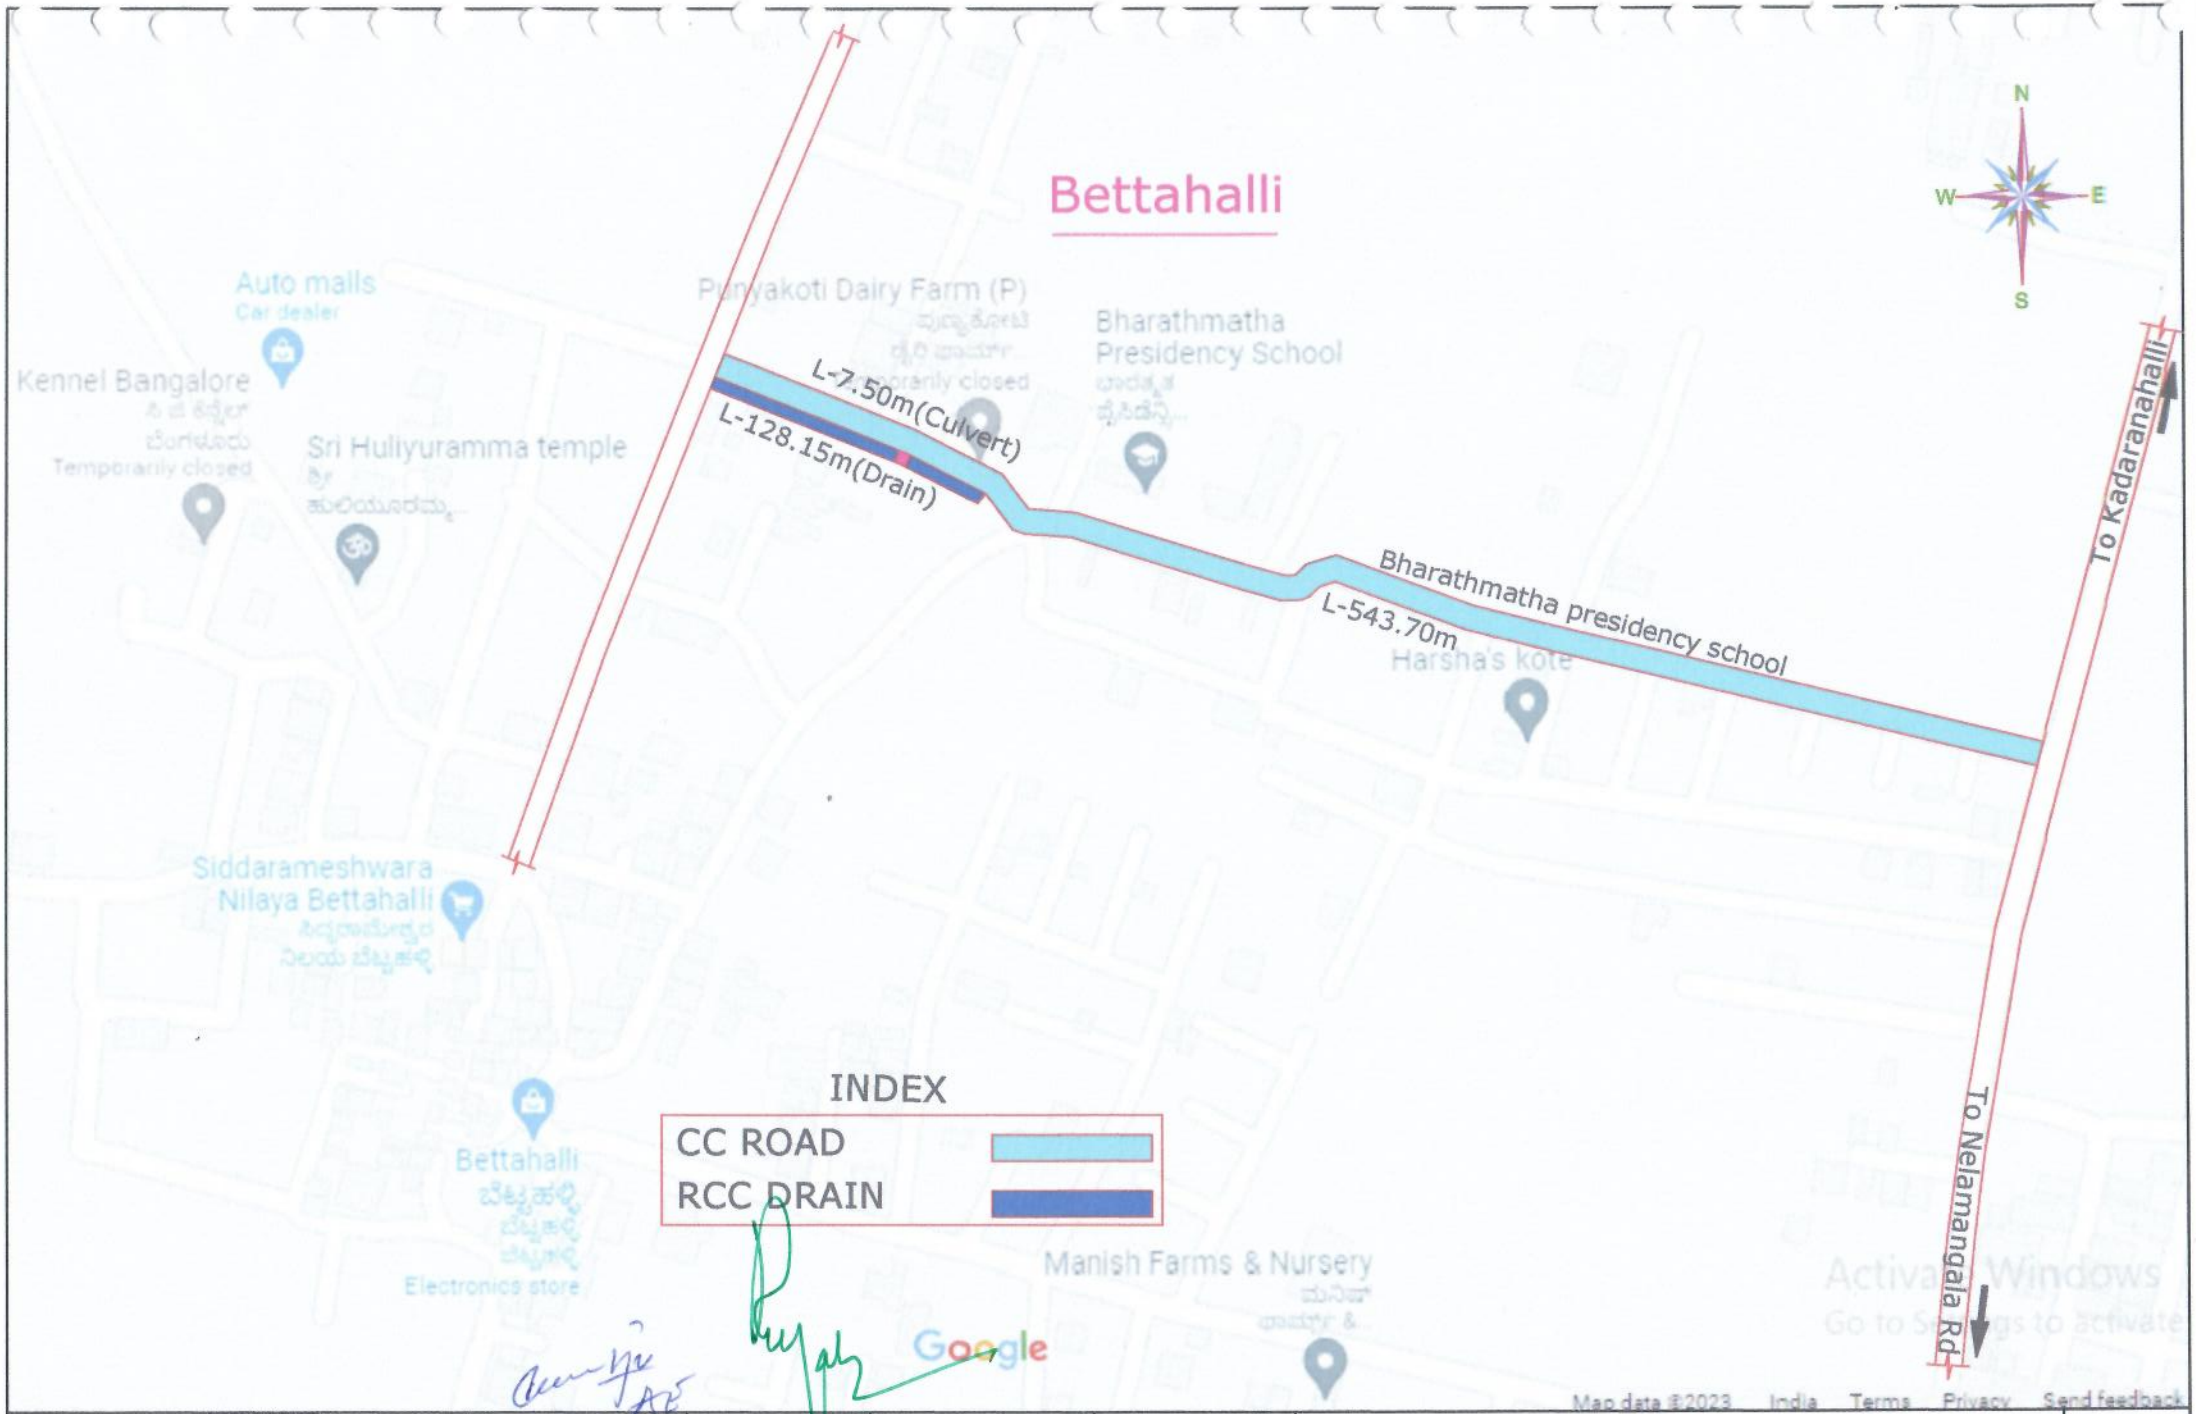

CLIENT: BRUHAT BANGALORE MAHANAGARA PALIKE	CONSULTANT:- NEWZEN CONSULTANTS BANGALORE #304, First Floor,6th,Cross,I Gidadakonenahalli Vishwaneedam Post, BANGALORE-560 056 PH-8792620231,E-mail;newzen5761@gmail.com	Assistant Engineer	Assistant Executive Engineer	Executive Engineer	Dwg Title: PACKAGE No-06 Developments of Roads and Drains at Machohalli,Kadabagere, Gollarahatti (Kittanahalli),Singanayakanahalli Grama Panchayathi Limits and Surrounding areas of Yelahanka Assembly Constituency Under Amrutha Nagarothana Granta. Dwg no:	Scale; N.T.S Date Rev; R0

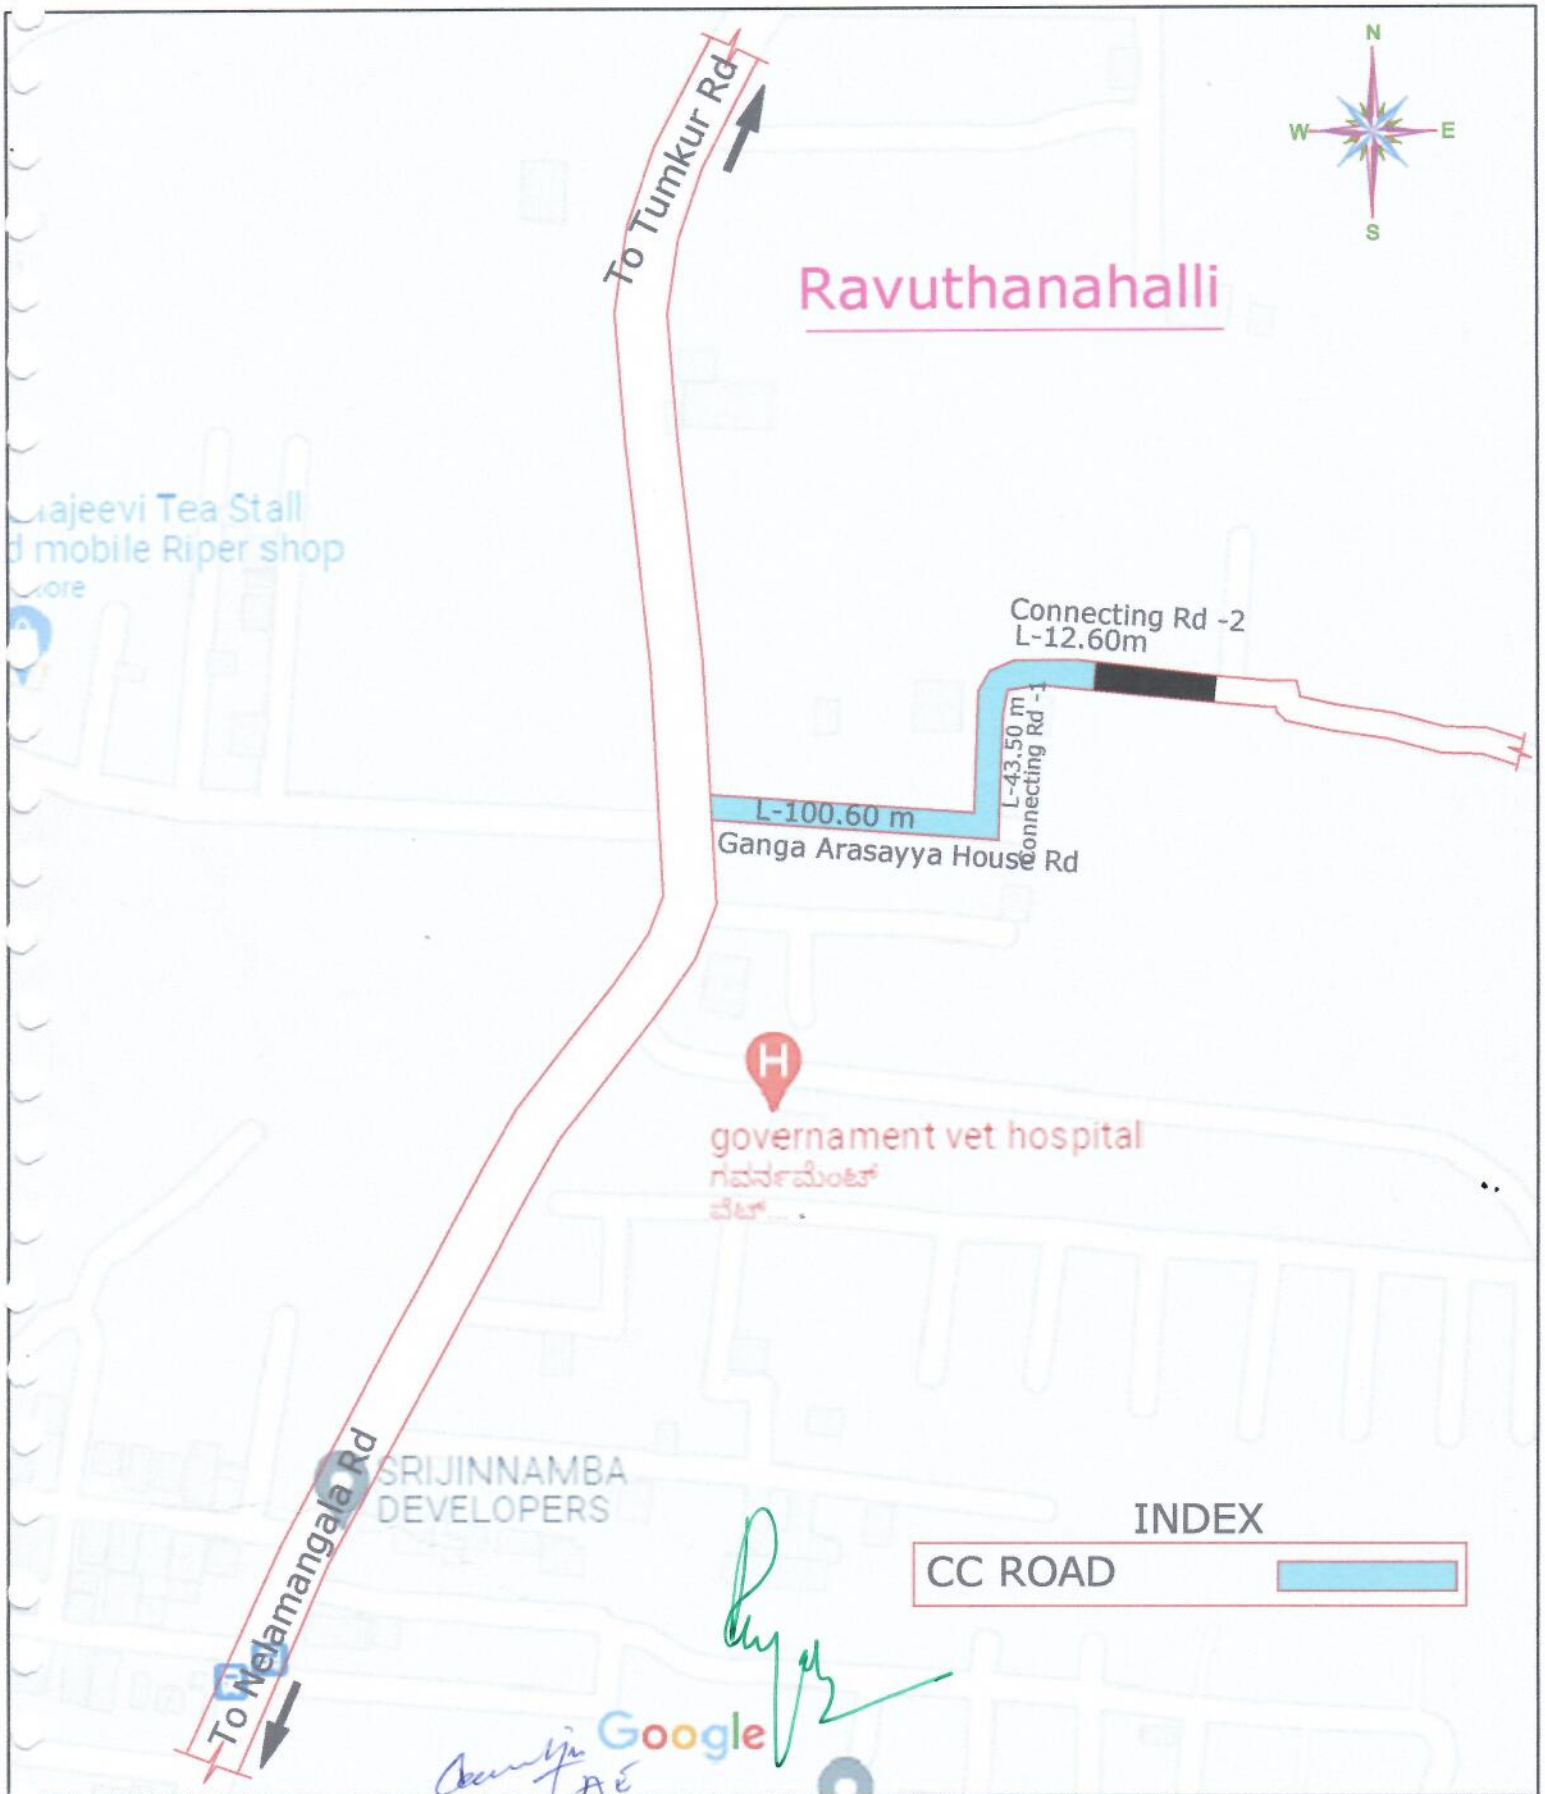

CONSULTANT:-
NEWZEN CONSULTANTS BANGALORE
#304, First Floor,8th.Cross,I Gidadakonenahalli
Vishwaneedam Post, BANGALORE-560 056
PH-8792620231,E-mail;newzen5761@gmail.com

Assistant Engineer | Assistant Executive Engineer | Executive Engineer

BRUHAT BANGALORE ... ANAGARA PALIKE

Dwg Title:
PACKAGE No-06 Developments of Roads and Drains at Machohalli,Kadabagere, Gollarahatti (Kittanahalli),Singanayakanahalli Grama Panchayathi Limits and Surrounding areas of Yelahanka Assembly Constituency Under Amrutha Nagarothana Granta.

Scale; N.T.S
Date
Dwg No:
Rev: 00

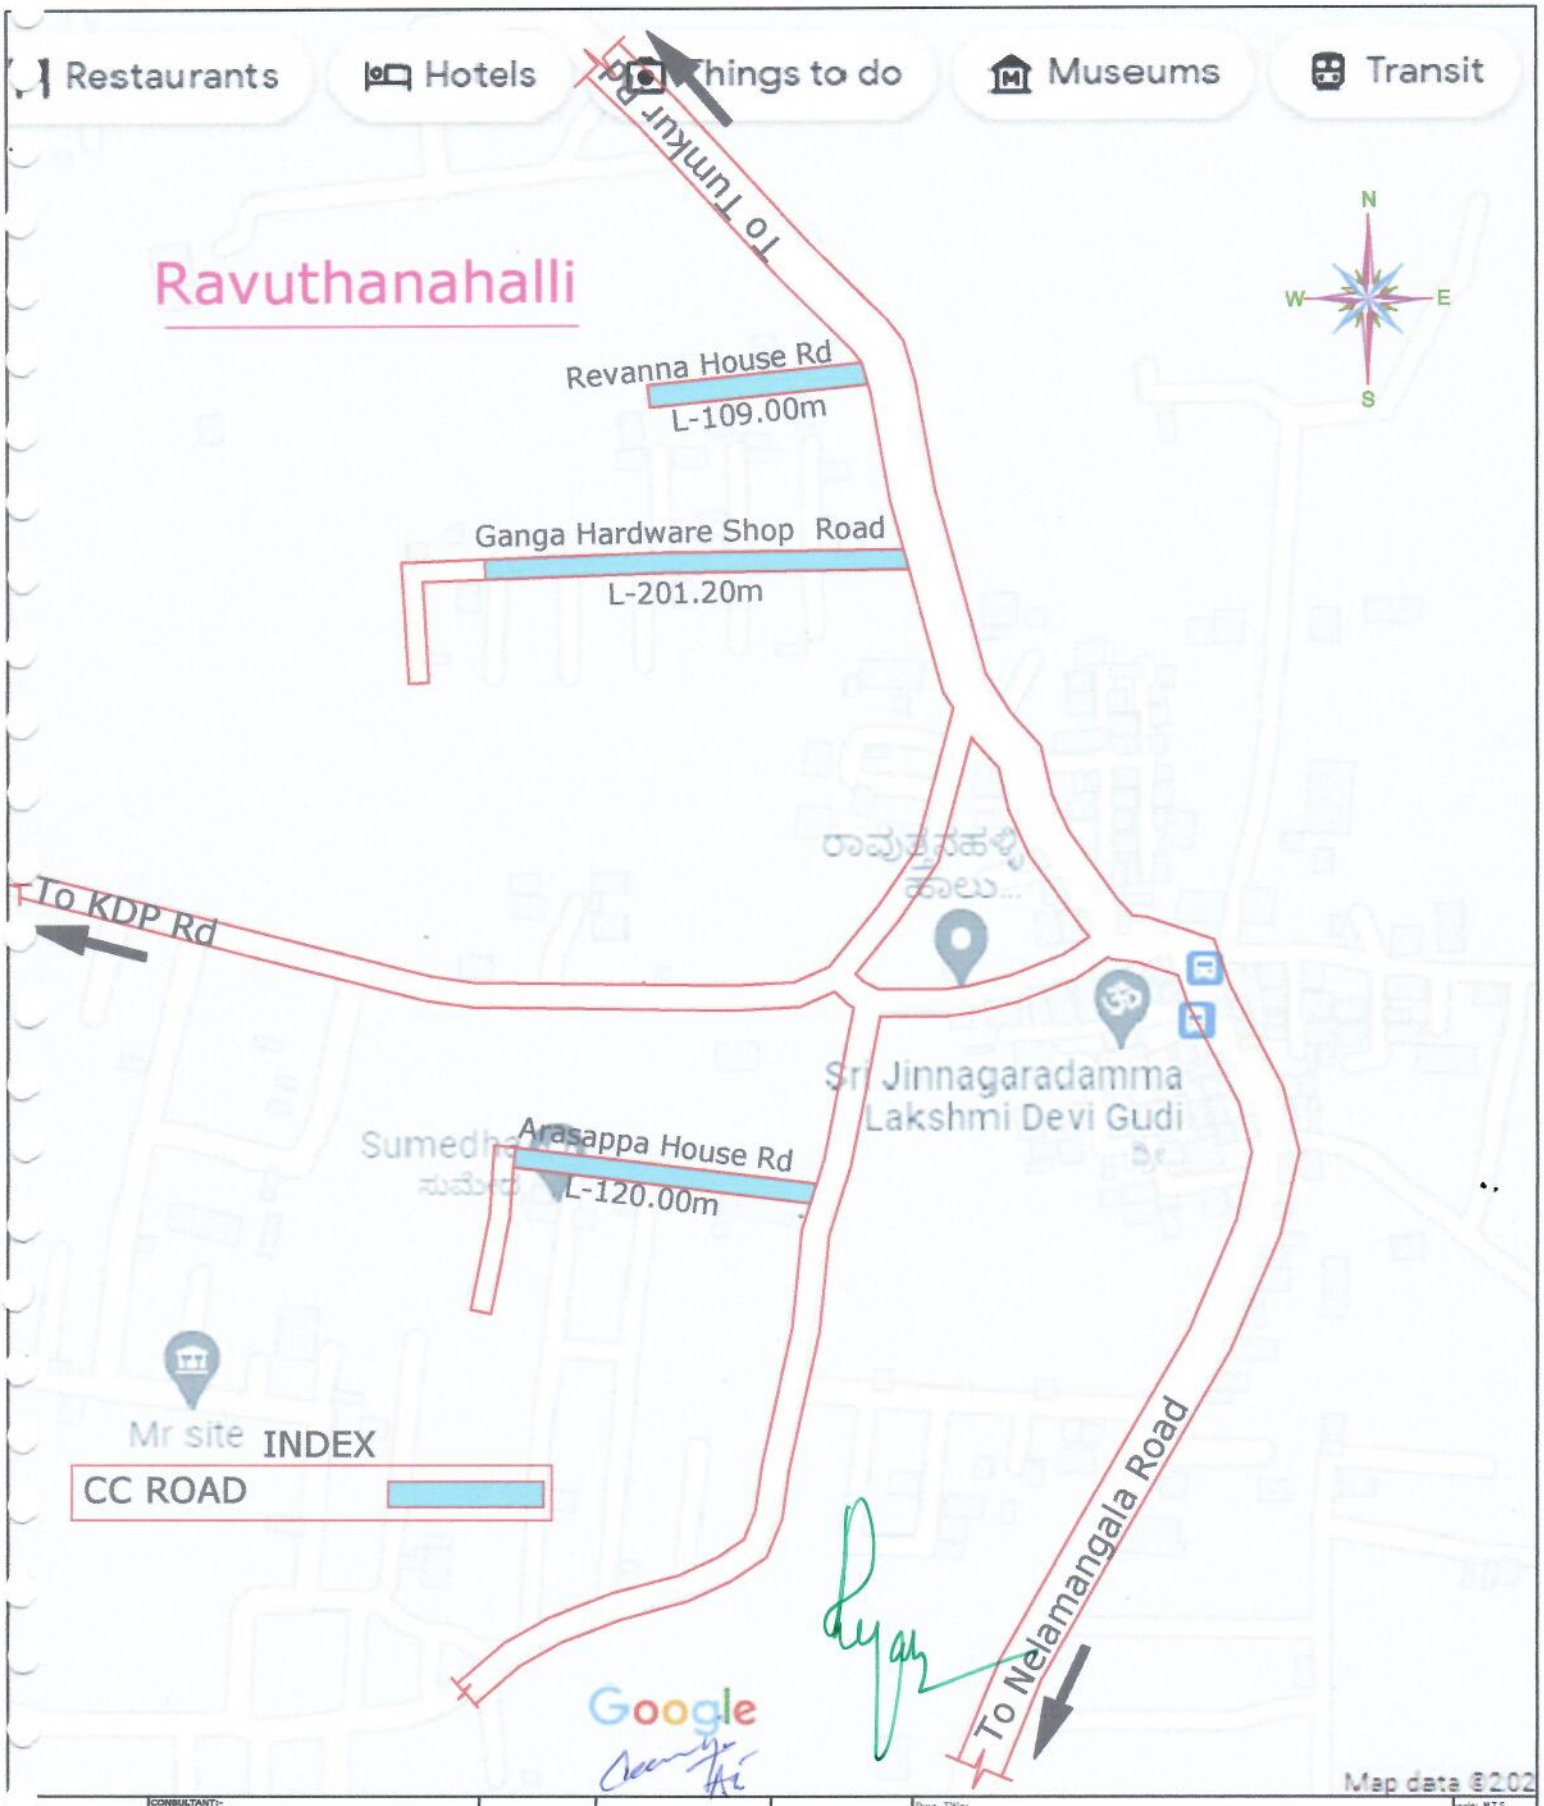

BRUHAT BANGALORE ANAGARA PALIKE	CONSULTANT:- NEWZEN CONSULTANTS BANGALORE #304, First Floor,6th,Cross,I Gidadakonenahalli Vishwaneedam Posti, BANGALORE-560 056 PH-8792620231,E-mail;newzen5761@gmail.com	Assistant Engineer	Assistant Executive Engineer	Executive Engineer	Dwg Title: PACKAGE No-06 Developments of Roads and Drains at Machohalli,Kadabagere, Gollarahatti (Kittanahalli),Singanayakanahalli Grama Panchayathi Limits and Surrounding areas of Yelahanka Assembly Constituency Under Amrutha Nagarothana Granta. Dwg no: Scale; N.T.S Date Rev; R0

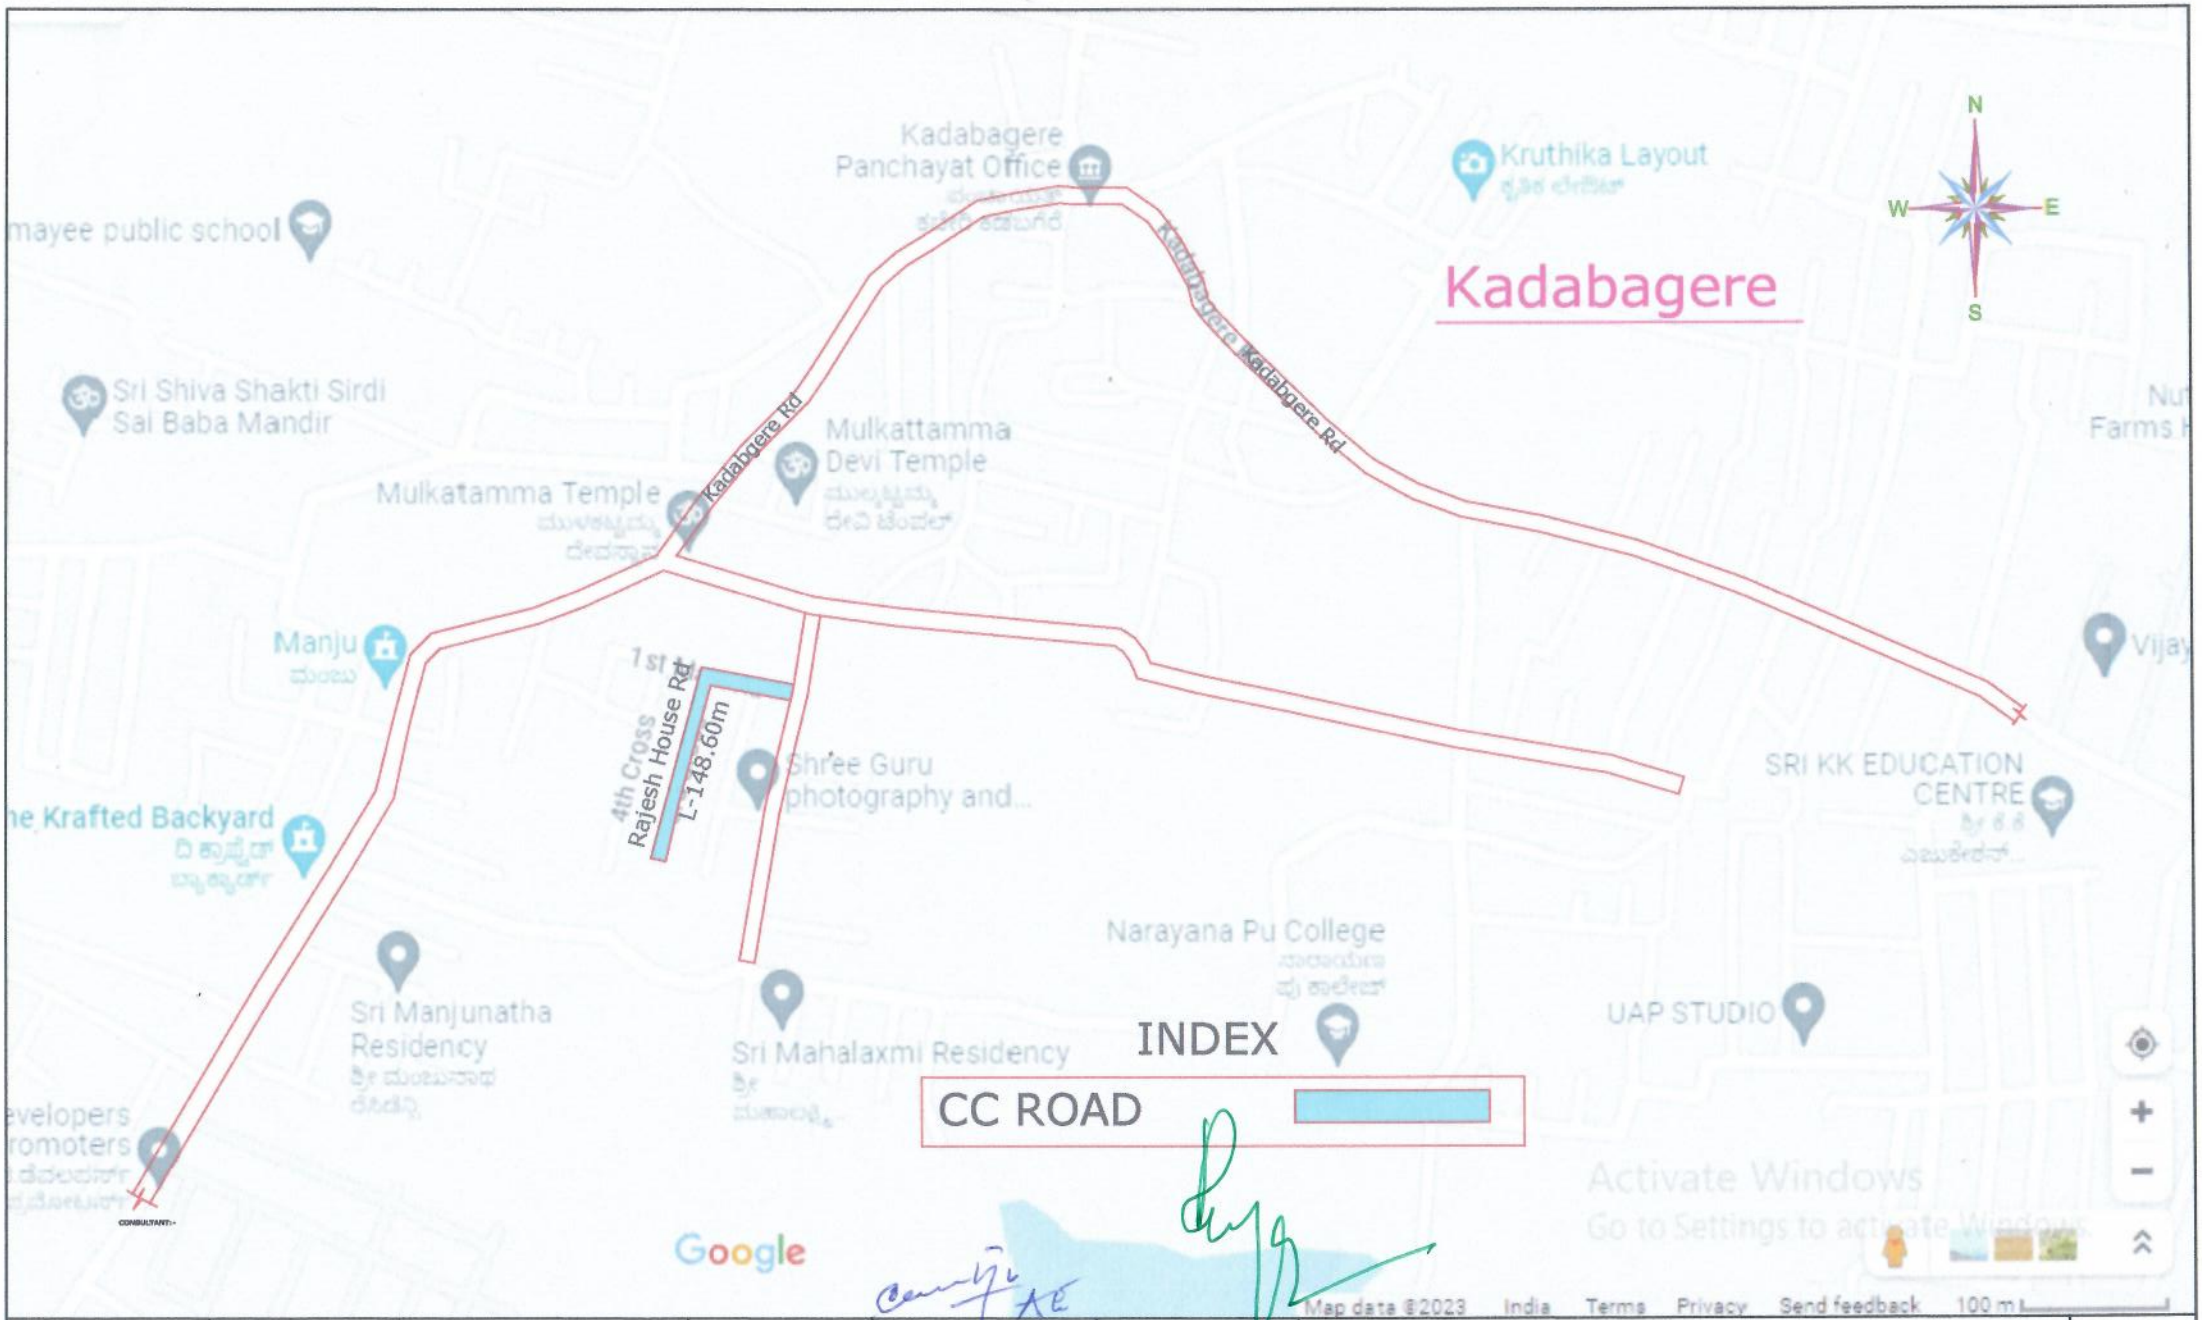

CLIENT: BRUHAT BANGALORE MAHANAGARA PALIKE	CONSULTANT:- NEWZEN CONSULTANTS BANGALORE #304, First Floor,6th,Cross,I Gidadakonenahalli Vishwaneedam Posti, BANGALORE-560 056 PH-8792620231,E-mail;newzen5761@gmail.com	Assistant Engineer	Assistant Executive Engineer	Executive Engineer	Dwg Title: PACKAGE No-06 Developments of Roads and Drains at Machohalli,Kadabagere, Gollarahatti (Kittanahalli),Singanayakanahalli Grama Panchayathi Limits and Surrounding areas of Yelahanka Assembly Constituency Under Amrutha Nagarothana Granta.	Scale; N.T.S Date Dwg no: Rev; R0

CLIENT: BRUHAT BANGALORE MAHANAGARA PALIKE	CONSULTANT:- NEWZEN CONSULTANTS BANGALORE #304, First Floor,6th,Cross,I Gidadakonenahalli Vishwaneedam Post, BANGALORE-560 056 PH-8792620231,E-mail;newzen5761@gmail.com	Assistant Engineer	Assistant Executive Engineer	Executive Engineer	Dwg Title: PACKAGE No-06 Developments of Roads and Drains at Machohalli,Kadabagere,Gollarahatti (Kittanahalli),Singanayakanahalli Grama Panchayathi Limits and Surrounding areas of Yelahanka Assembly Constituency Under Amrutha Nagarothana Granta. Dwg no:	Scale; N.T.S Date Rev; R0

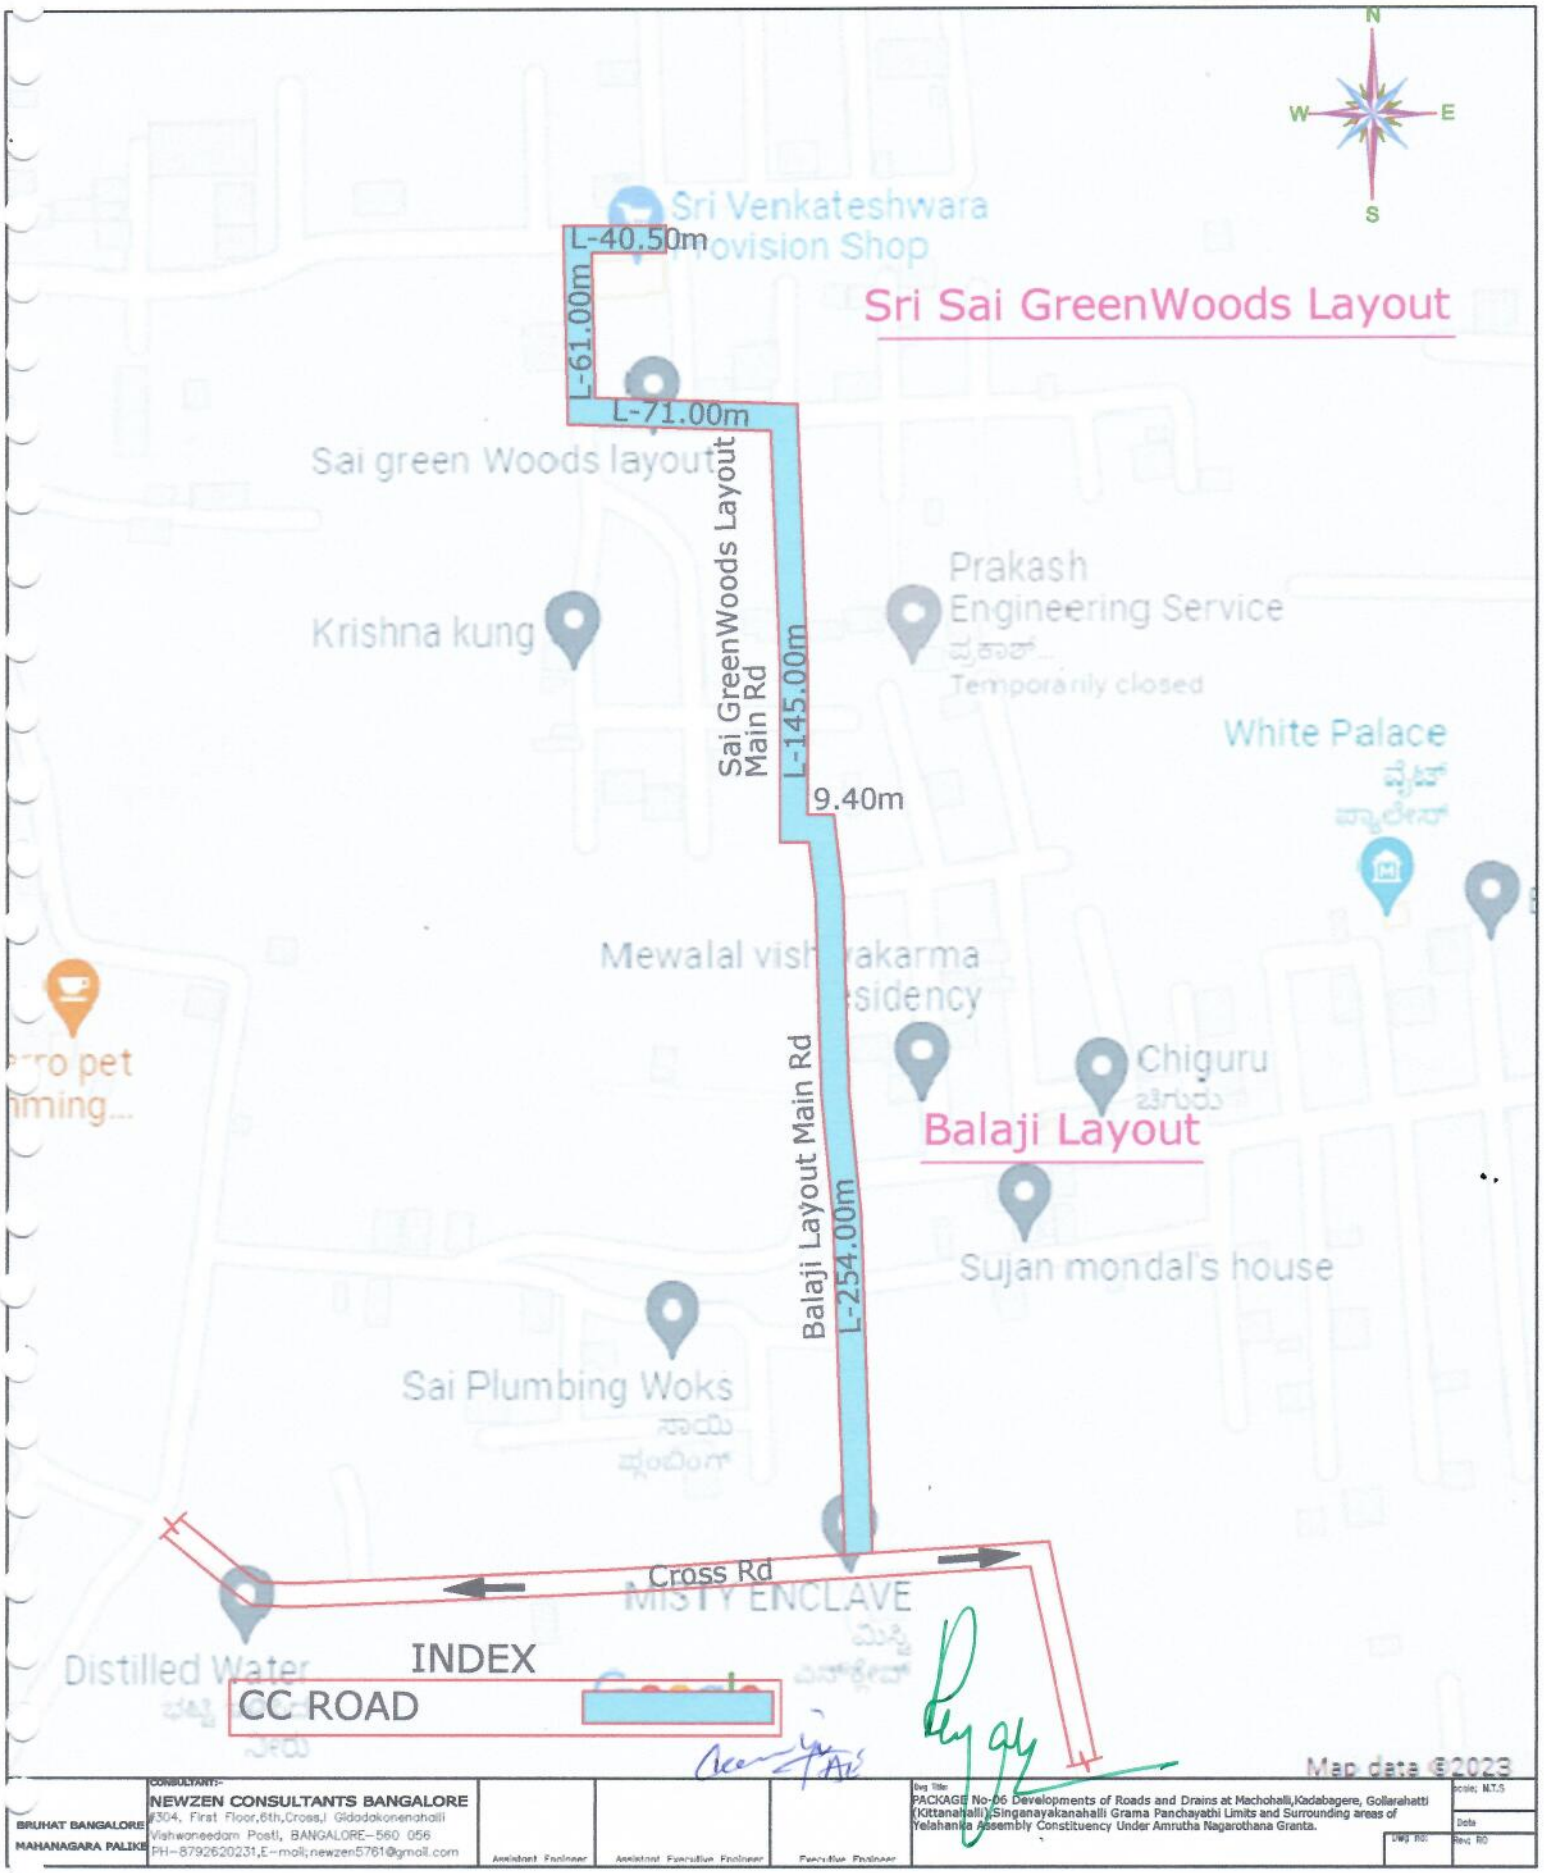

BRUHAT BANGALORE MAHANAGARA PALIKE	CONSULTANTS:- NEWZEN CONSULTANTS BANGALORE #304, First Floor,6th,Cross,I Gidadakonenahalli Vishweeedarm Post, BANGALORE-560 056 PH-8792620231,E-mail;newzen5761@gmail.com	Assistant Engineer	Assistant Executive Engineer	Executive Engineer	Dwg Title: PACKAGE No-06 Developments of Roads and Drains at Machohalli,Kadabagere, Gollarahatti (Kittanahalli),Singanayakanahalli Grama Panchayathi Limits and Surrounding areas of Yelahanka Assembly Constituency Under Amrutha Nagarothana Granta. Dwg No:	Scale; M.T.S Date Revs R0